
DC PLAN

Proposed agricultural storage building
Wykin Hall Farm
Scale 1:200

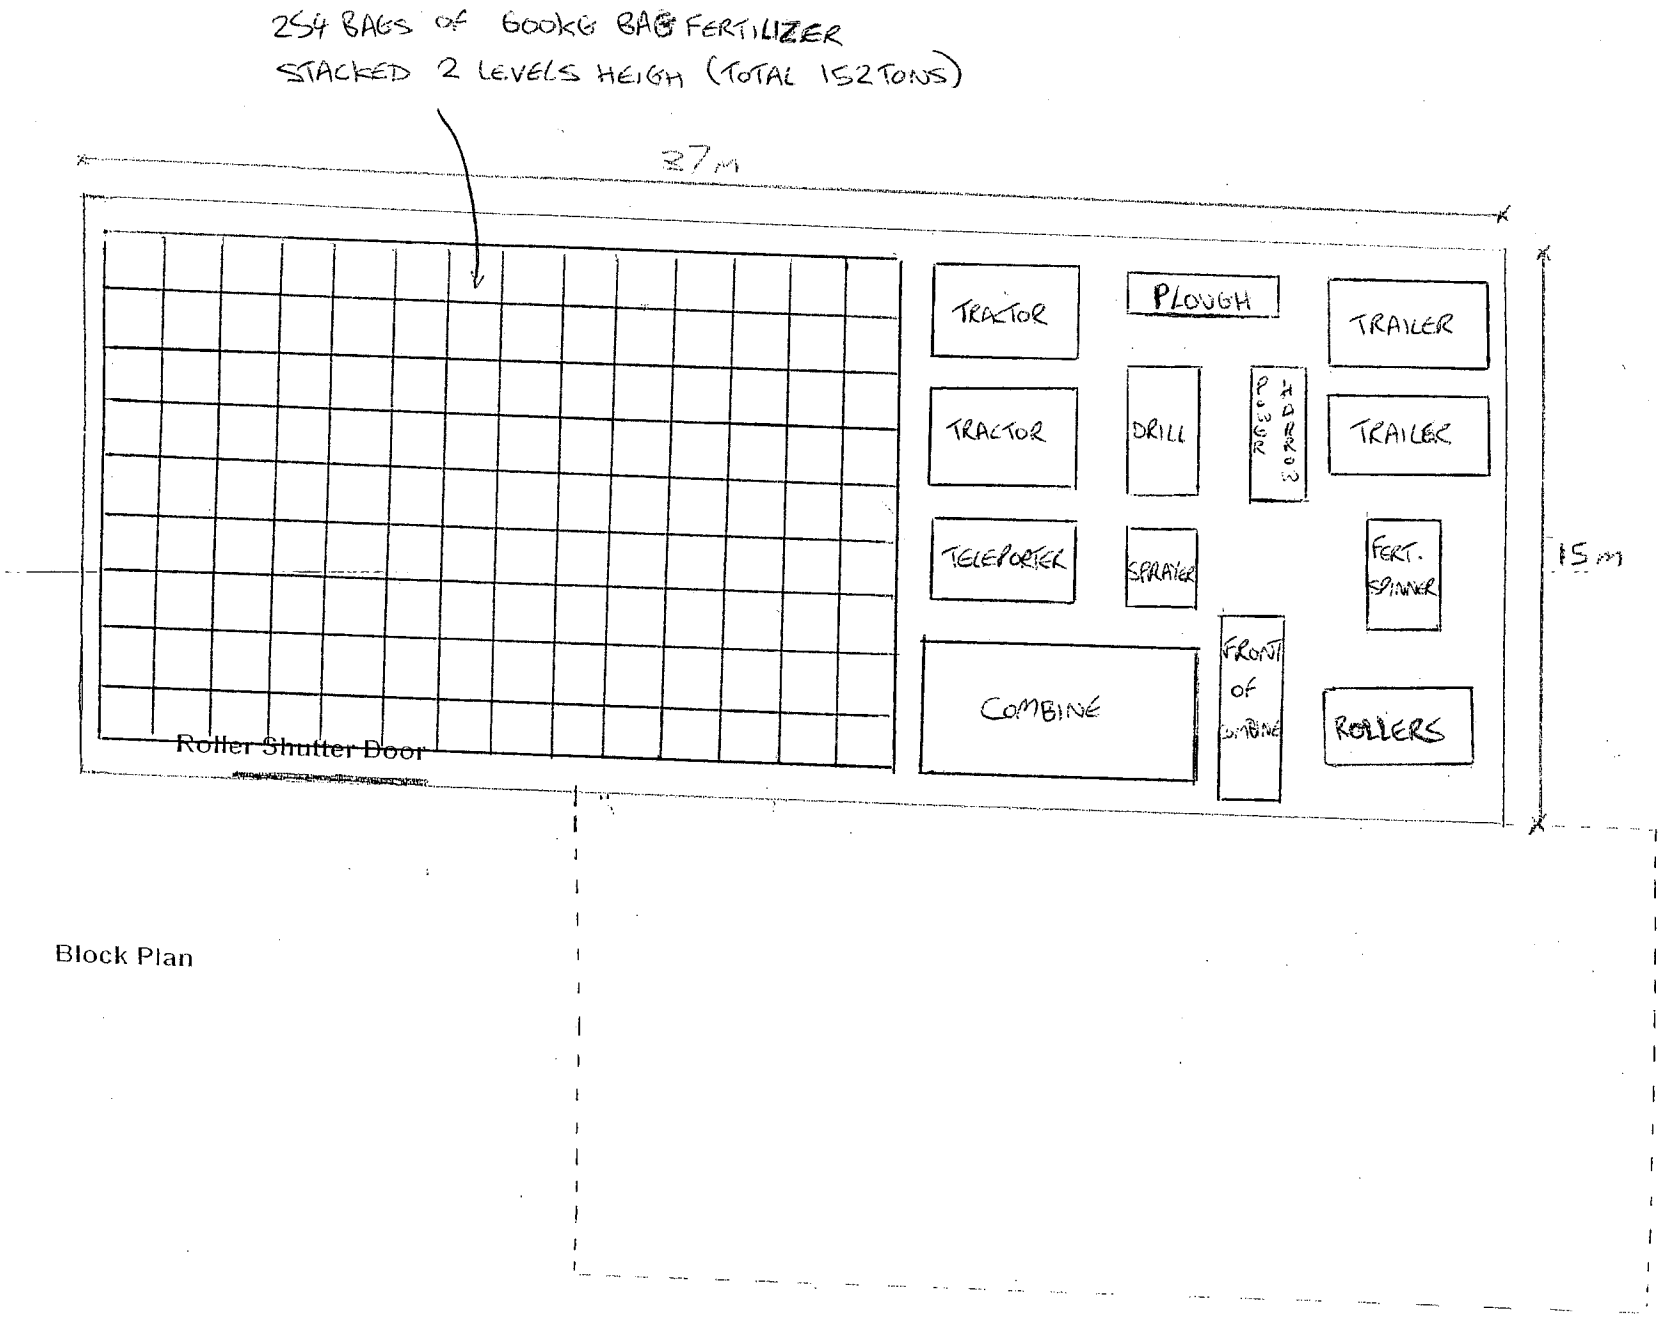


Block Plan

DEVELOPMENT
SERVICES

24 OCT 2011


RECEIVED

Proposed agricultural storage building
Wykin Hall Farm
Scale 1:200

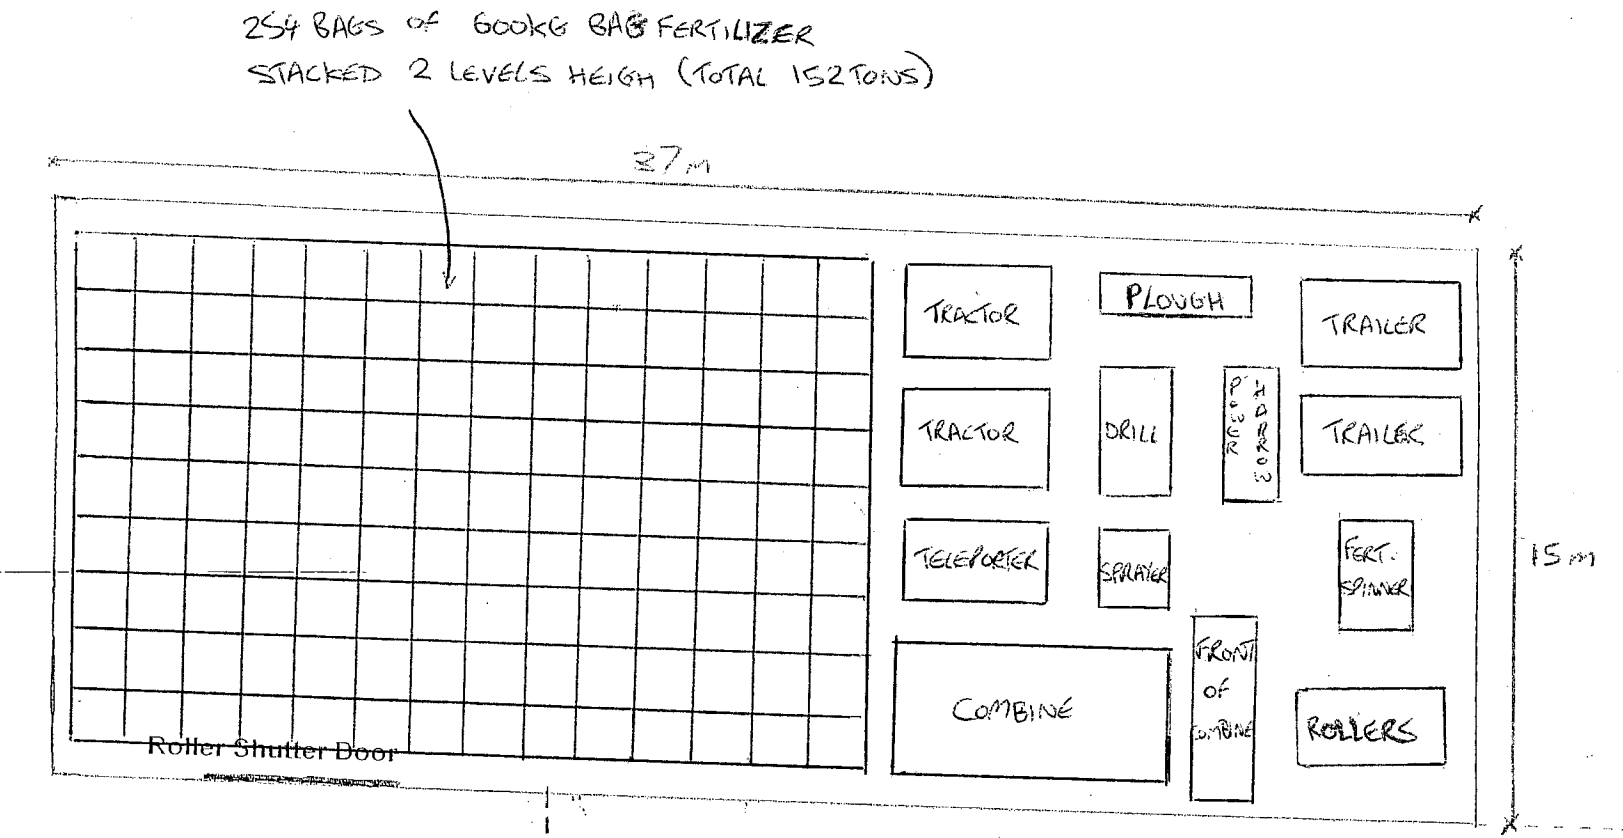


Block Plan

Proposed agricultural storage building
Wykin Hall Farm
Scale 1:200

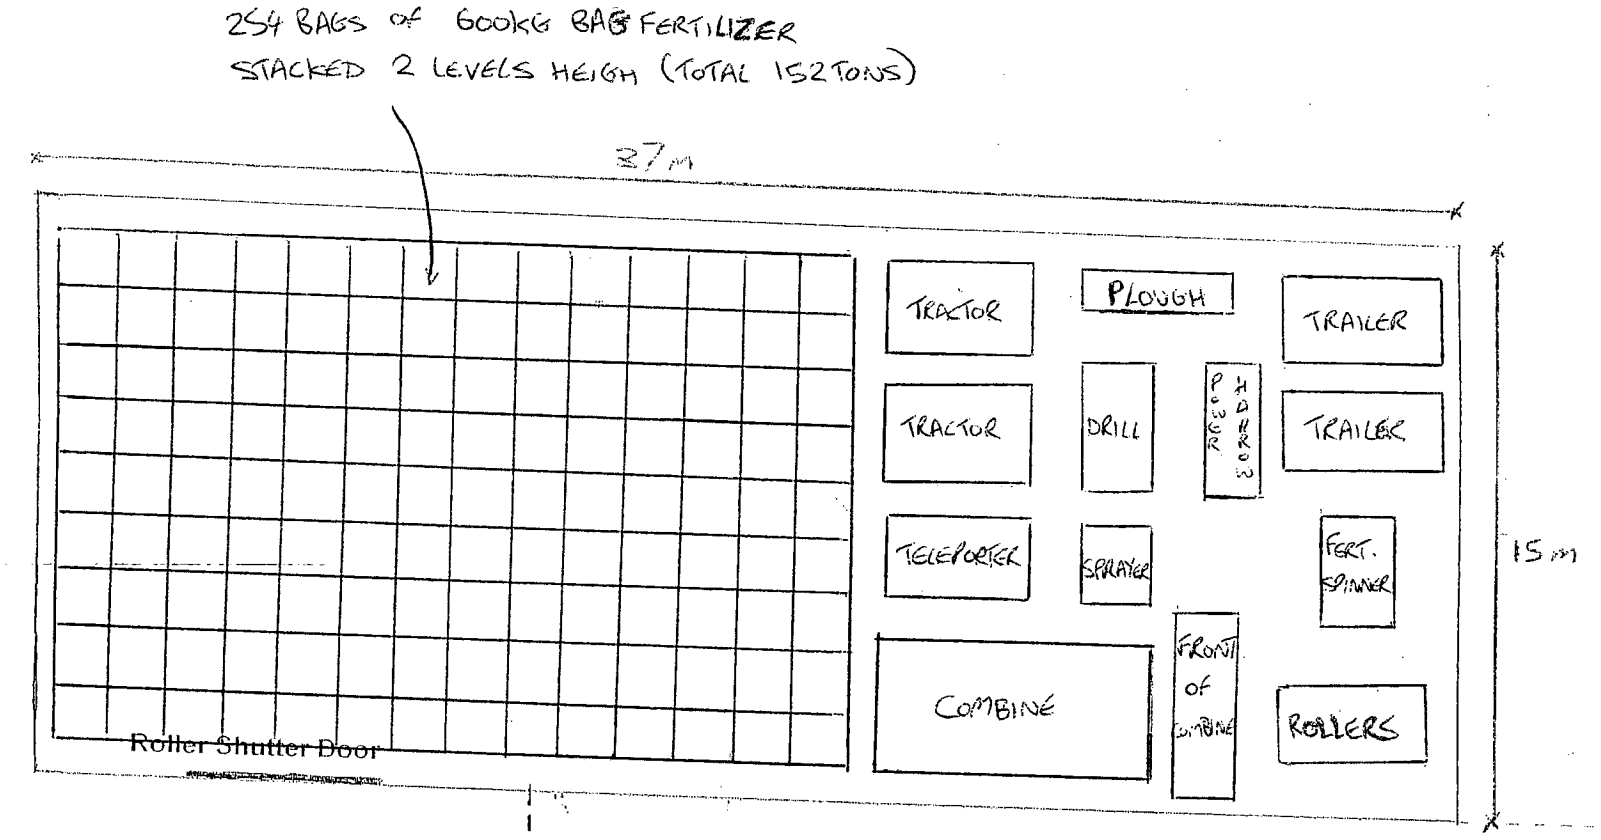

Block Plan

Proposed agricultural storage building
Wykin Hall Farm
Scale 1:200

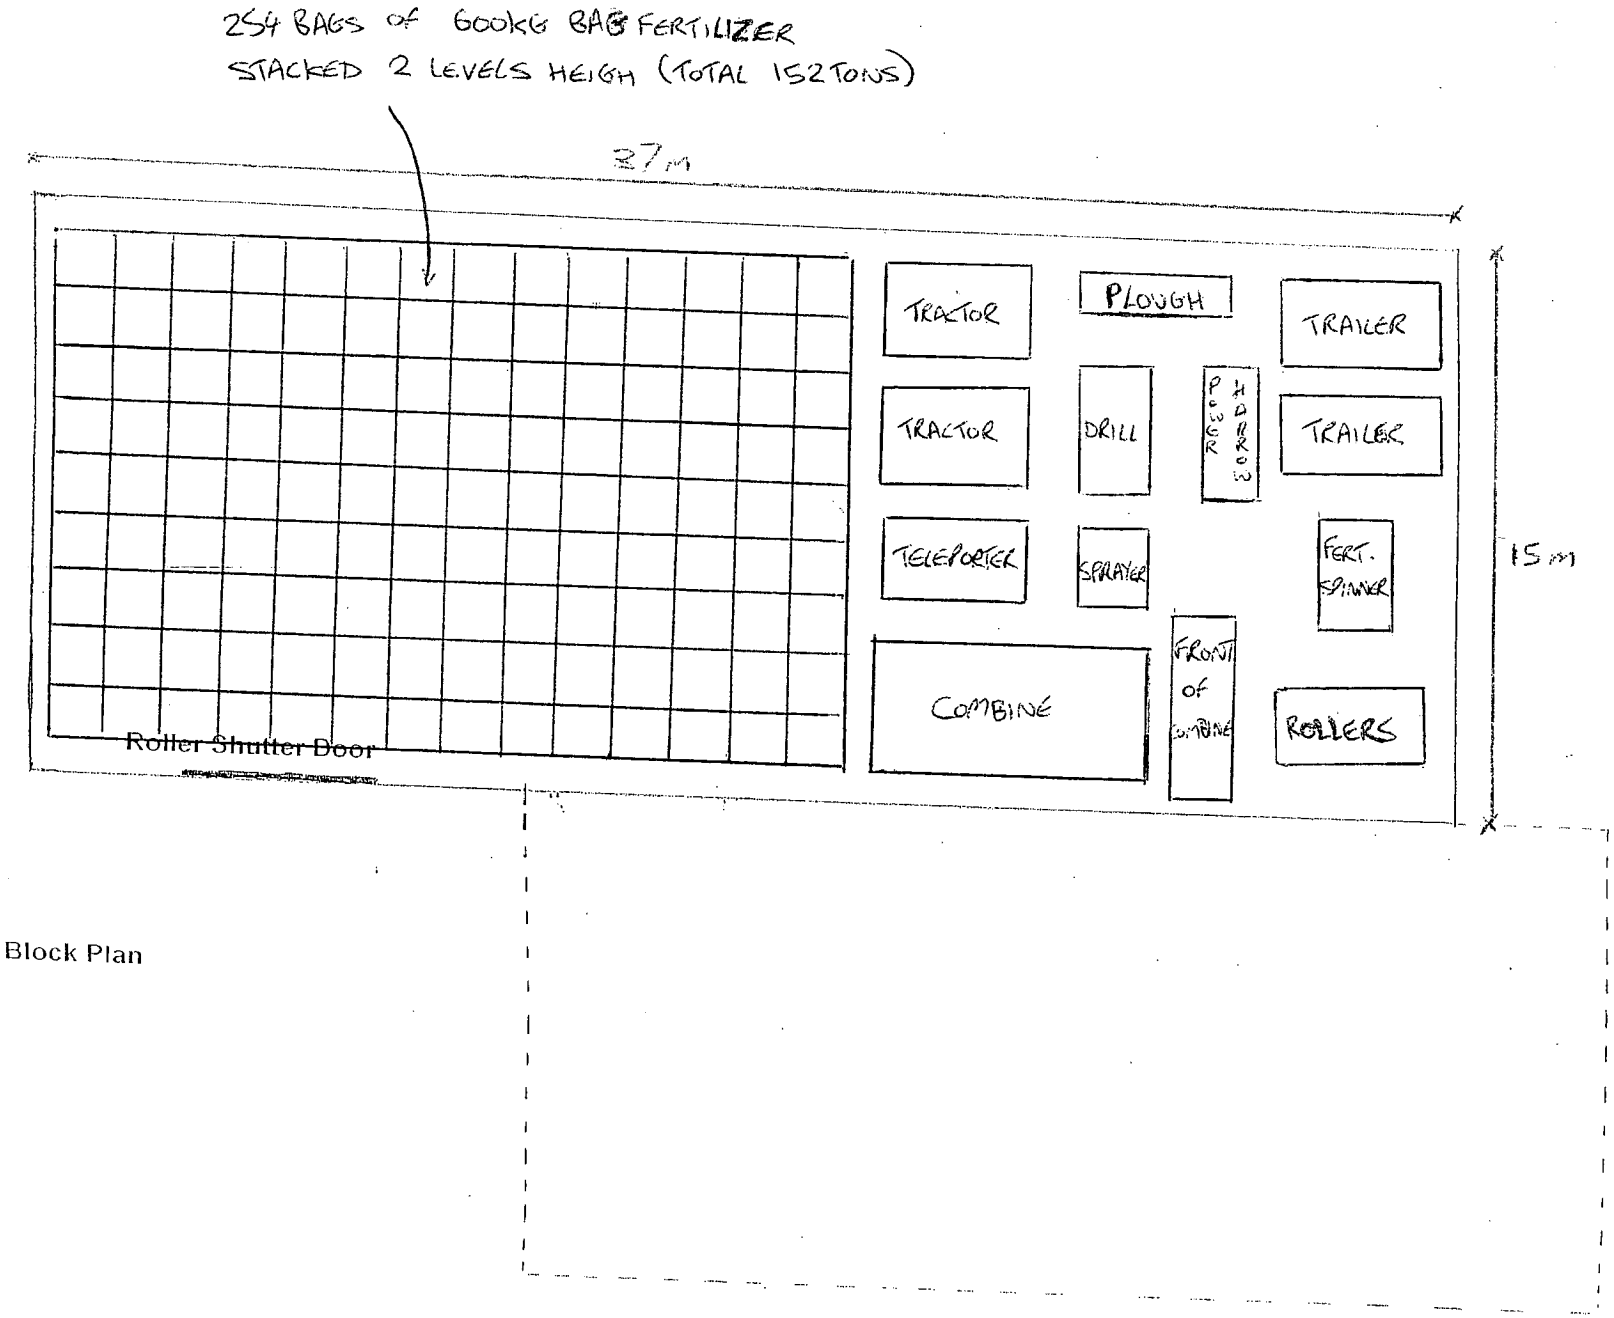

Block Plan