

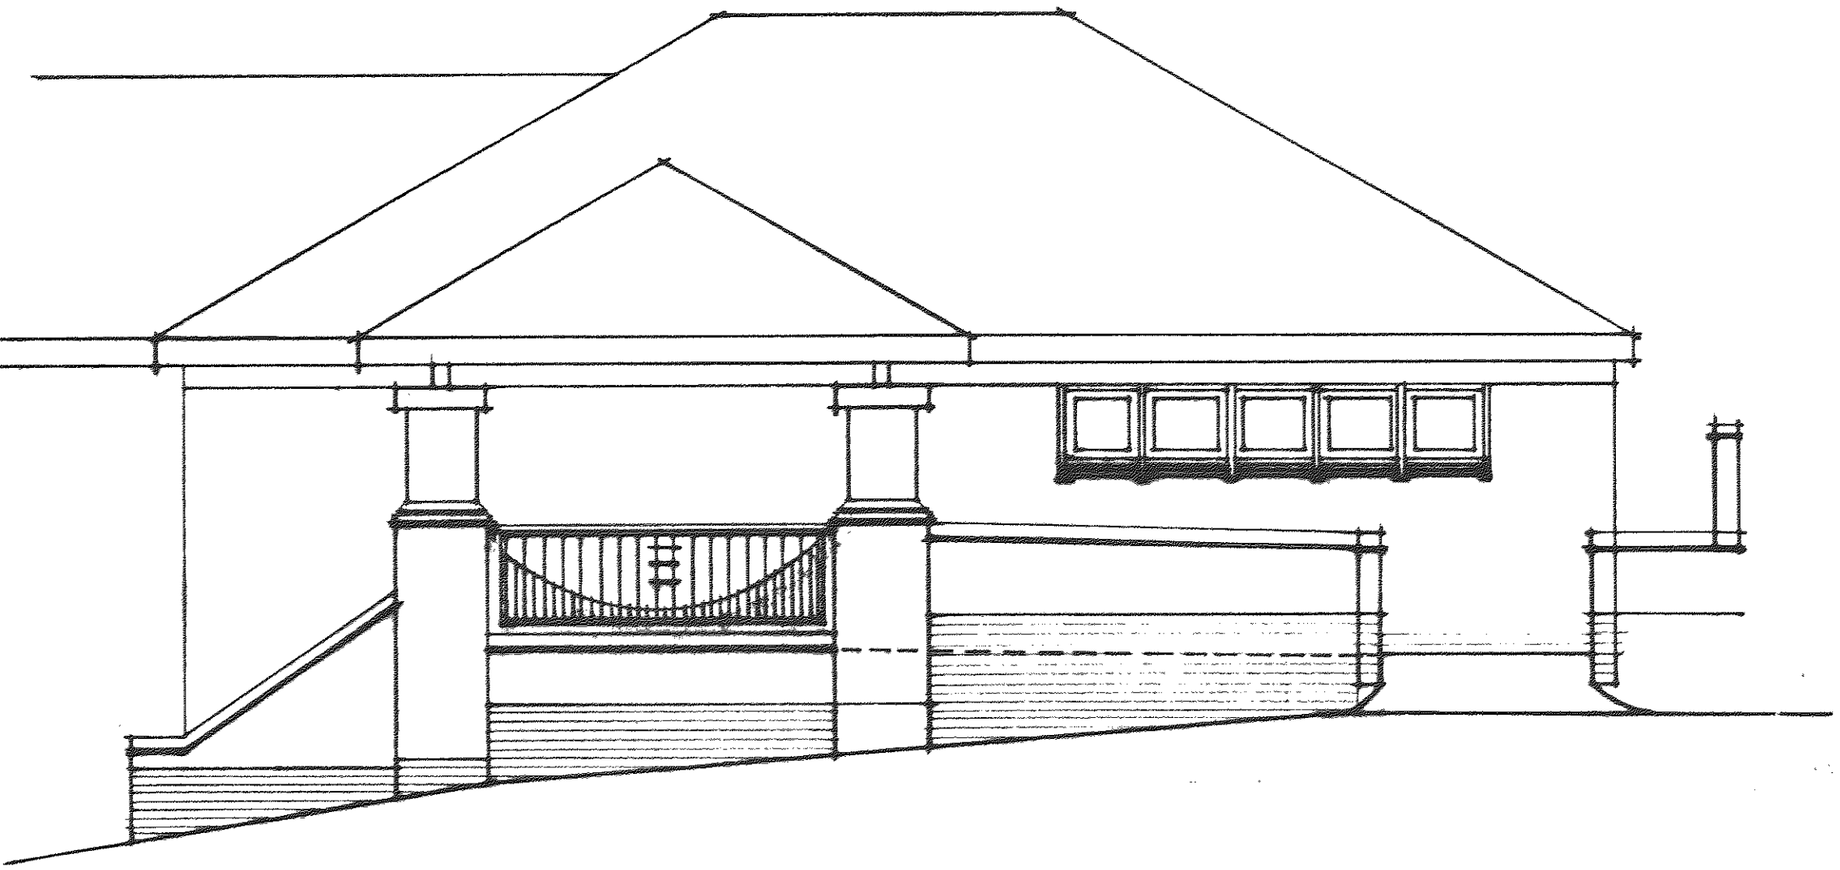



ELEVATION TO BACK LANE · SOUTHWEST

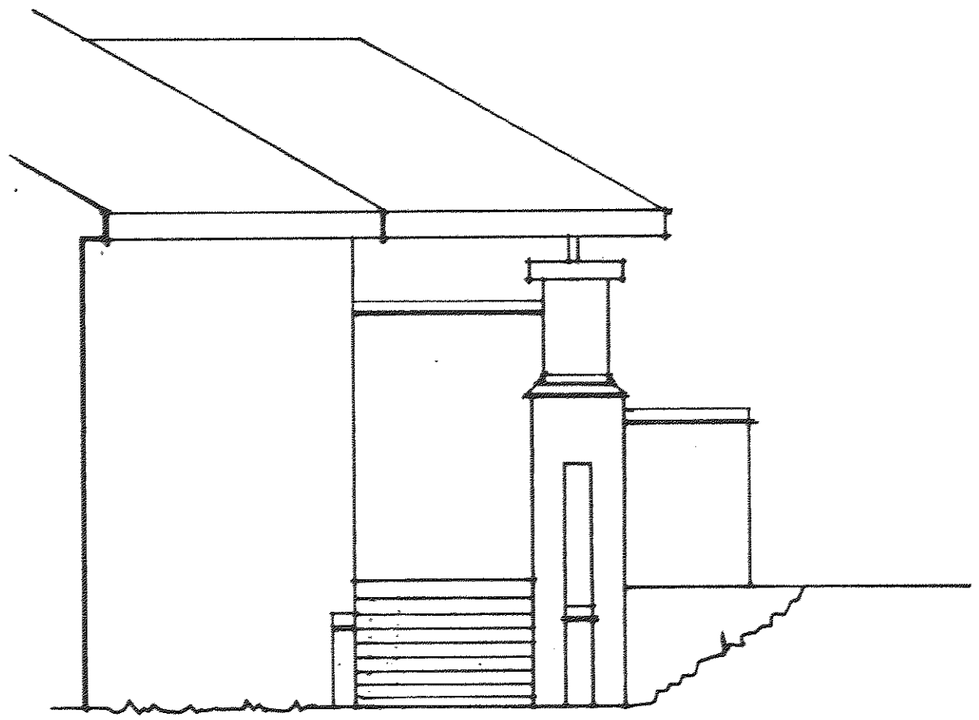

ELEVATION TO CAR PARK.

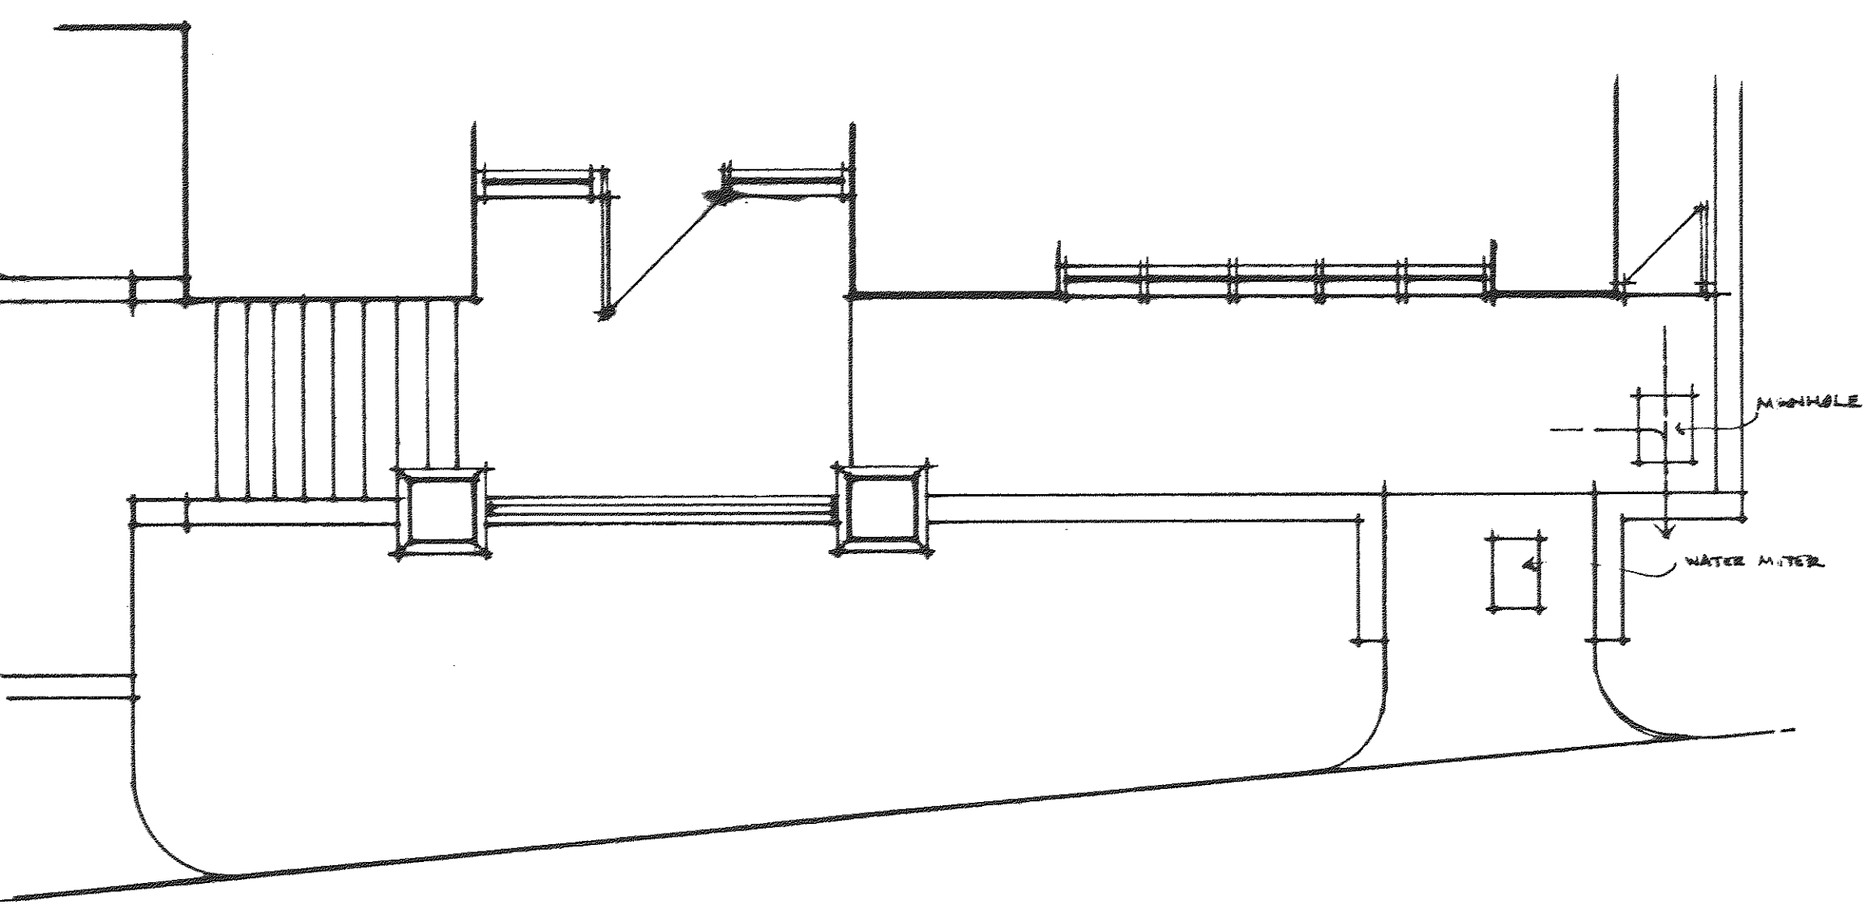

GROUND PLAN.

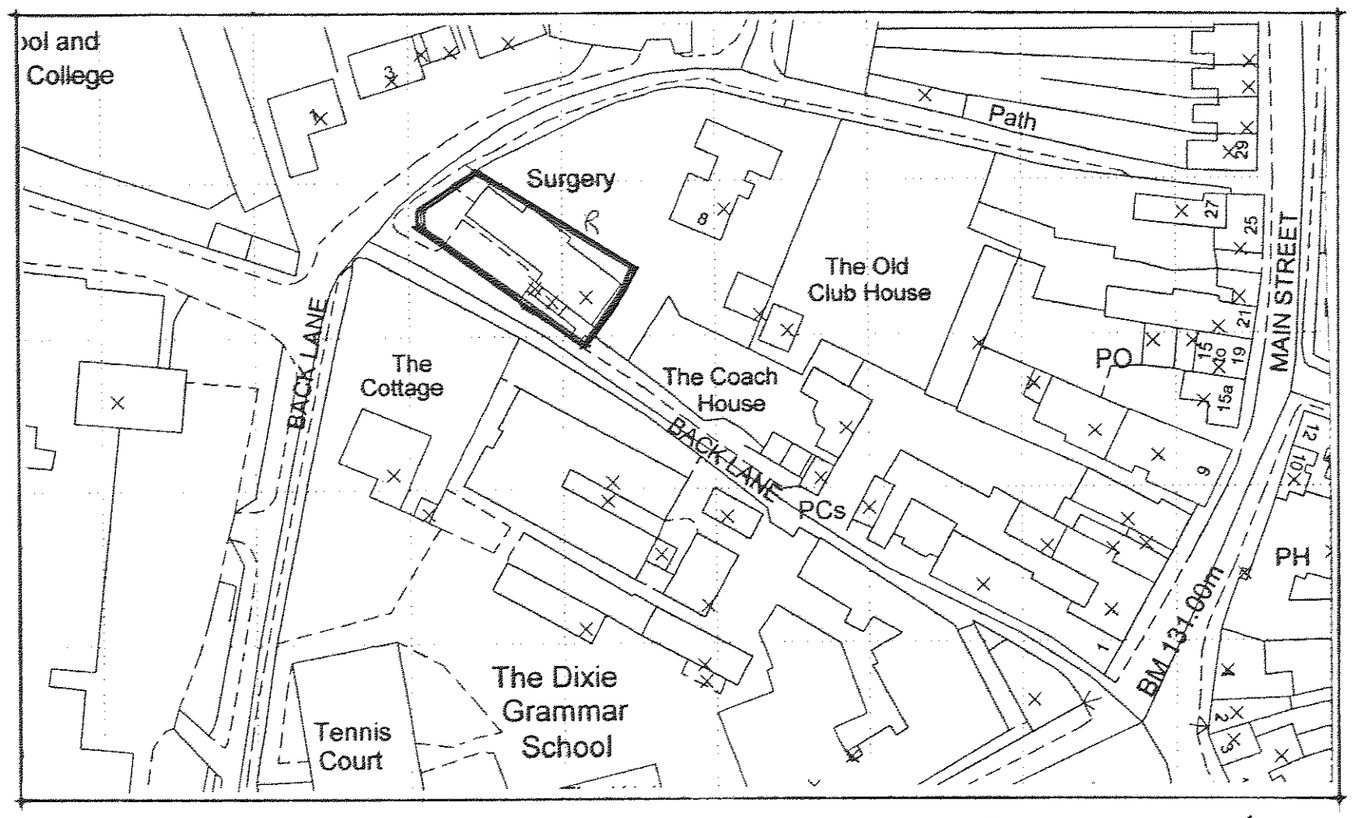

LOCATION PLAN 1:1000 Licence number 100020449.

N.

RECEIVED
DEVELOPMENT SERVICES
18 MAR 2008

PROPOSED ALTERATIONS TO ACCESS & SECURITY FENCING.	EXISTING PLANS & ELEVATIONS LOCATION PLAN.	
MARKET BOSWORTH SURGERY BACK LANE · MARKET BOSWORTH CV13 0LD	SCALE 1:50/1000	DWG No. M.B.01