
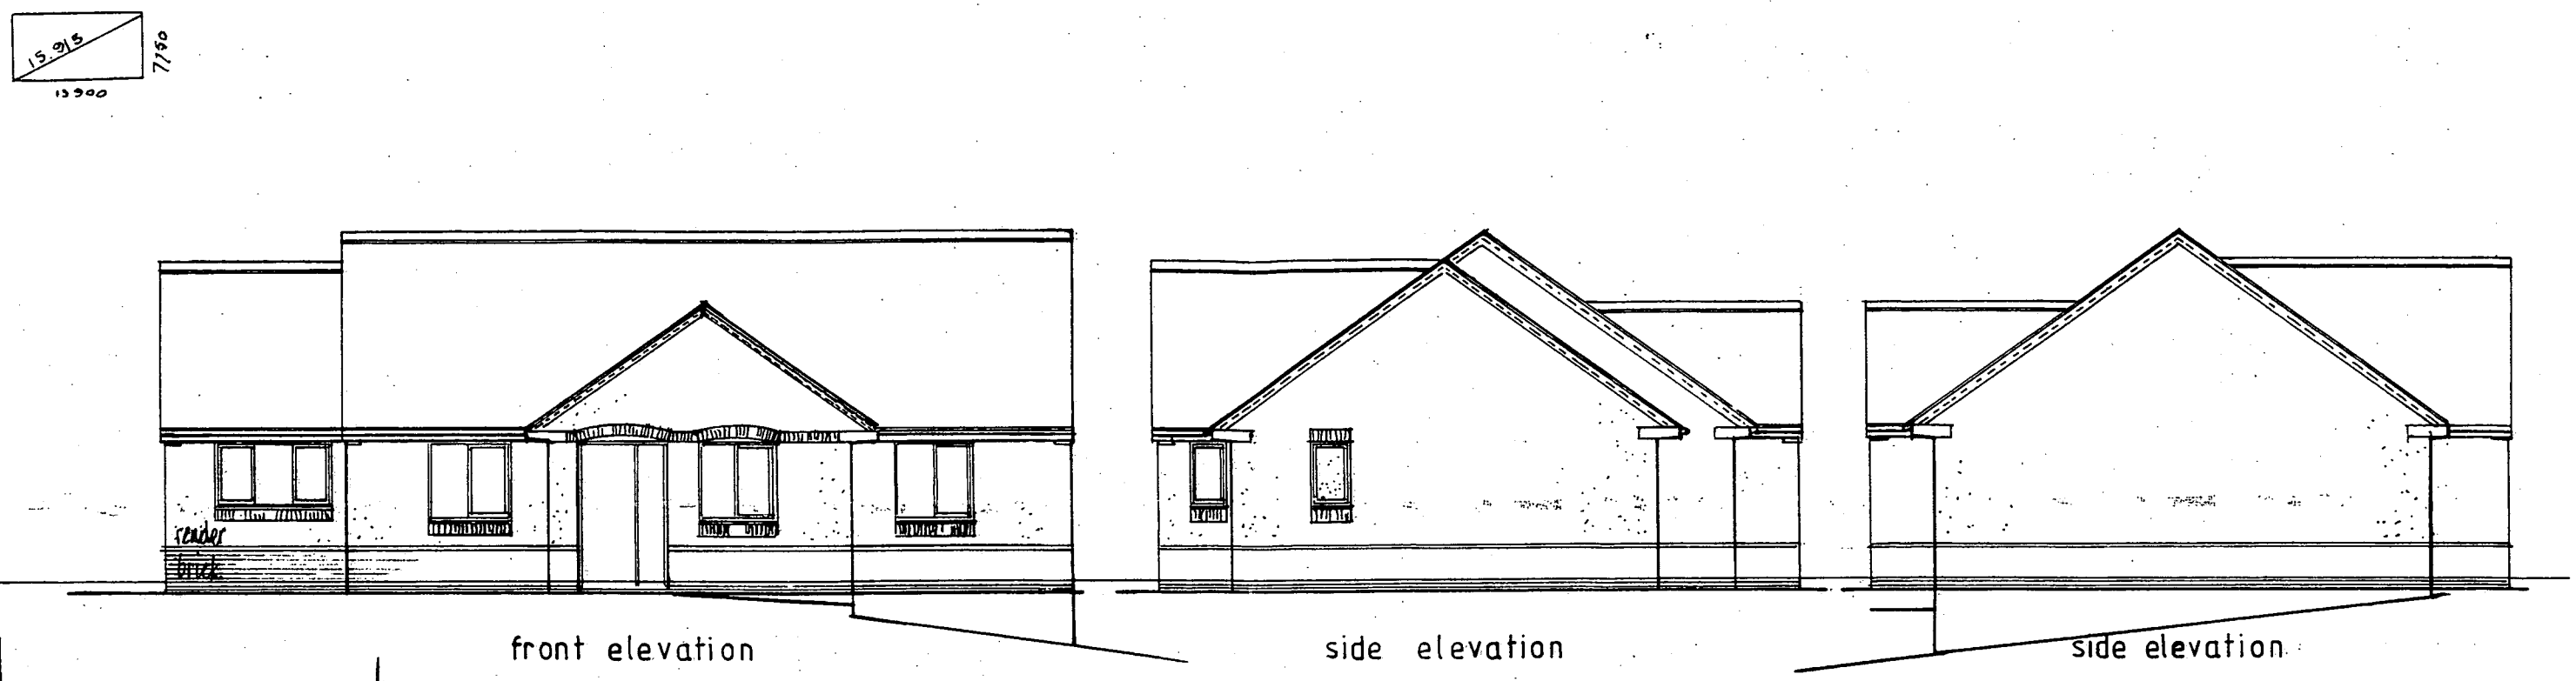


front elevation

side elevation

side elevation

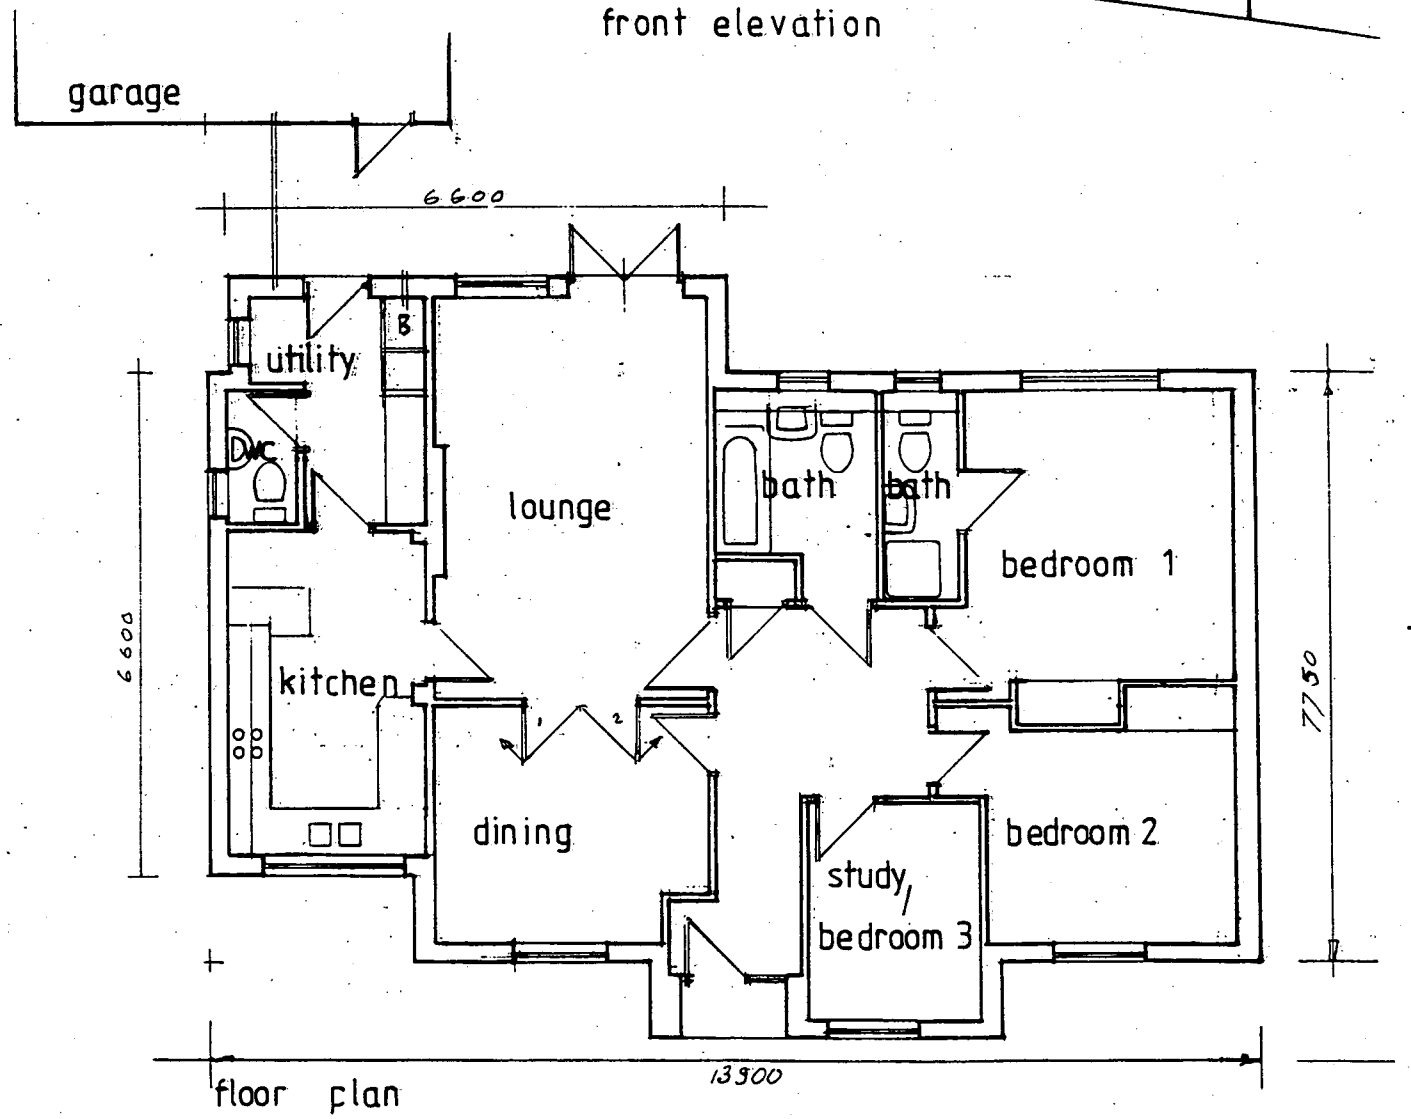

floor plan



rear elevation

DAVID HAYNES dip.arch. A.R.I.B.A. ARCHITECT
56, Leicester Road, Groby, Leicester. LE6 0DJ. tel. & fax. 0116 2872599

PLOT 10 FOREST VIEW BOTCHESTON

117·2

scale 1:100 date 08.03 drawing number 3588:17