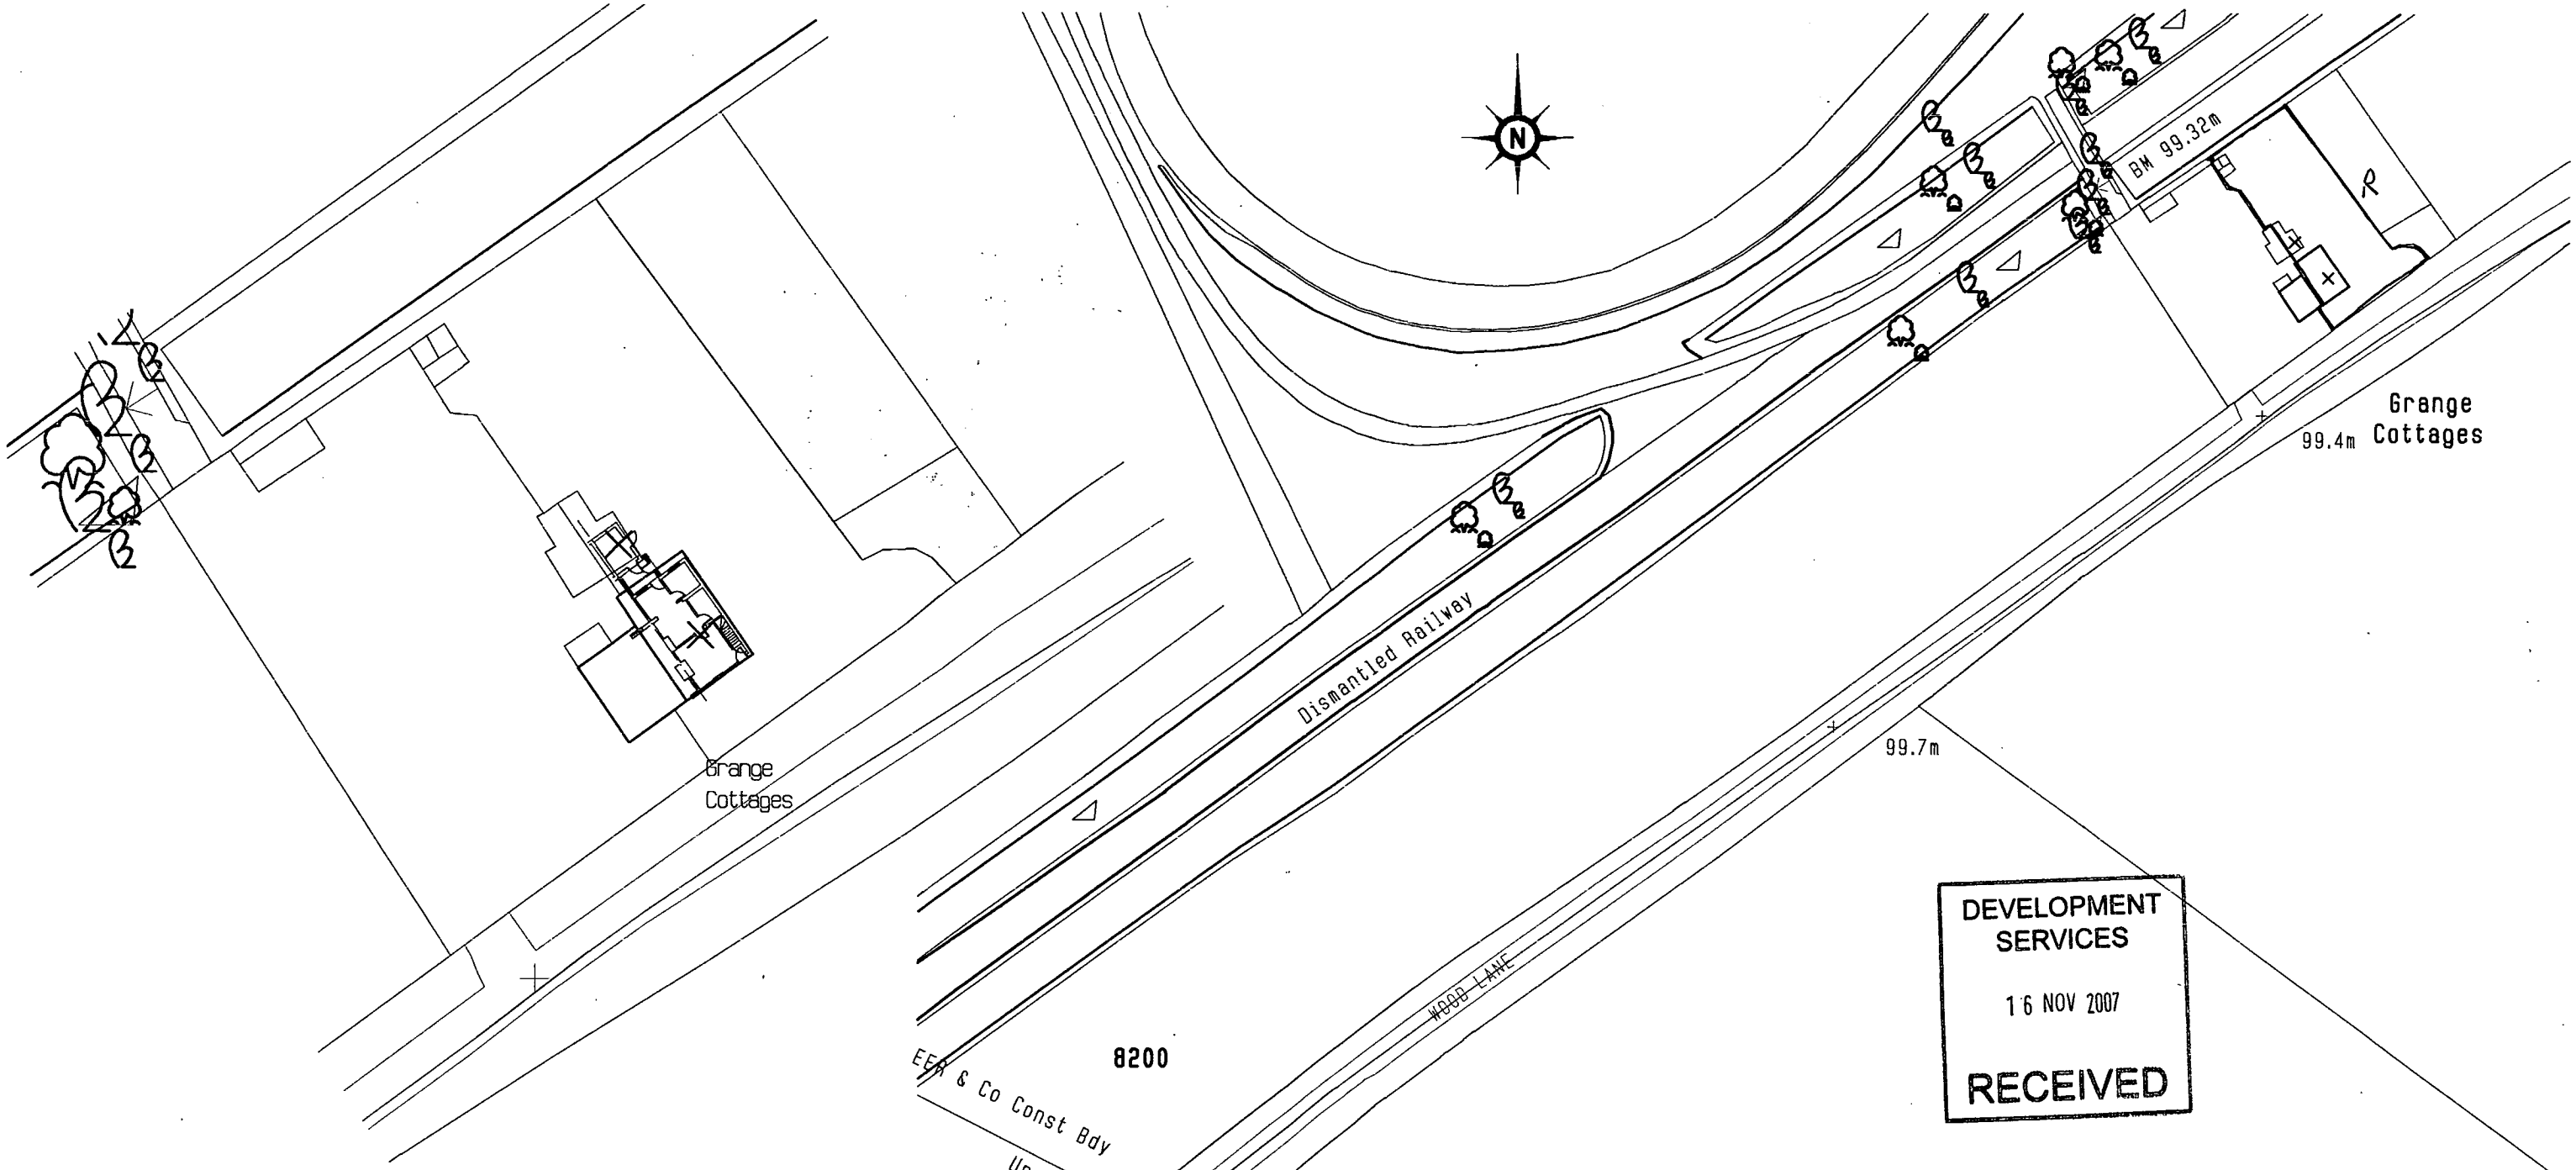


Crown Copyright 2007. All rights reserved. Licence number 100020449

1 : 500 Site Layout Plan

1 : 1250 Location Plan

DEVELOPMENT SERVICES
16 NOV 2007
RECEIVED

128-12
SITE & LOCATION PLANS
2 GRANGE COTTAGE FARM
WOOD LANE, HIGHAM-ON-THE-HILL
NUNEATON CV13 6AA
FOR
MR M A BIRD & MISS L A FREESTONE