




Rev	Date	Description	By
#	#	#	sAh

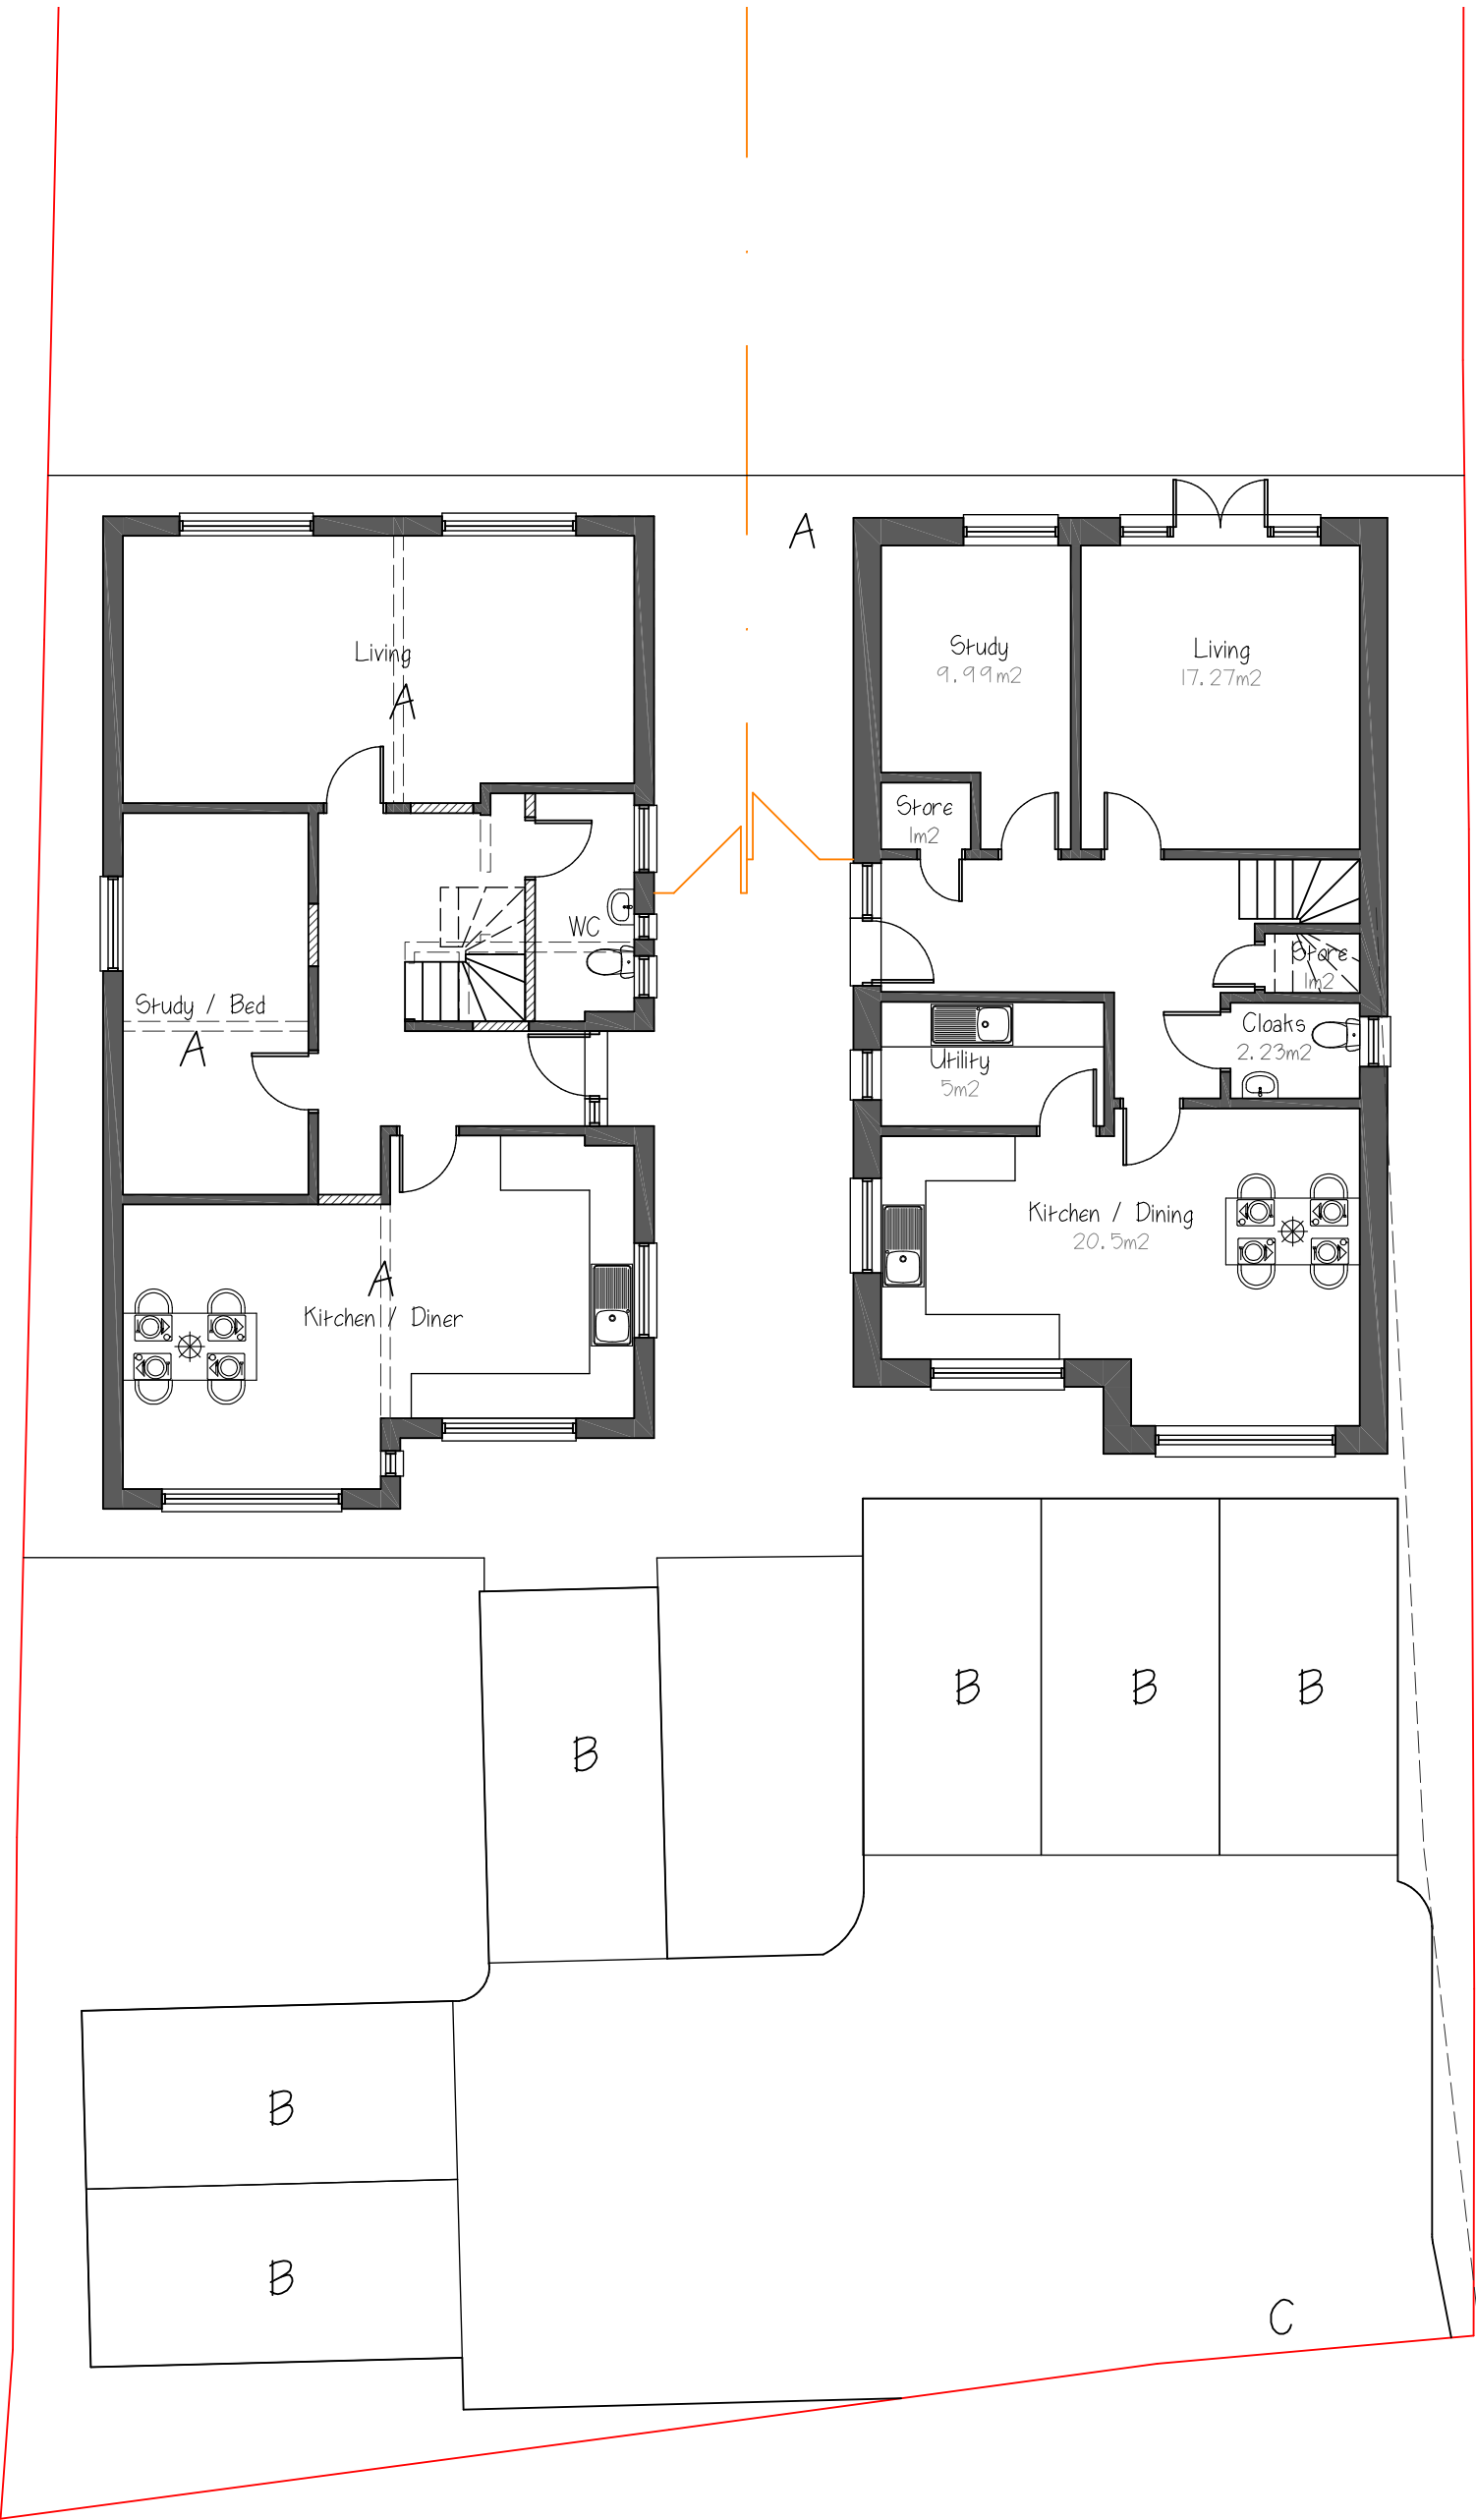

Proposed Ground Floor Plans

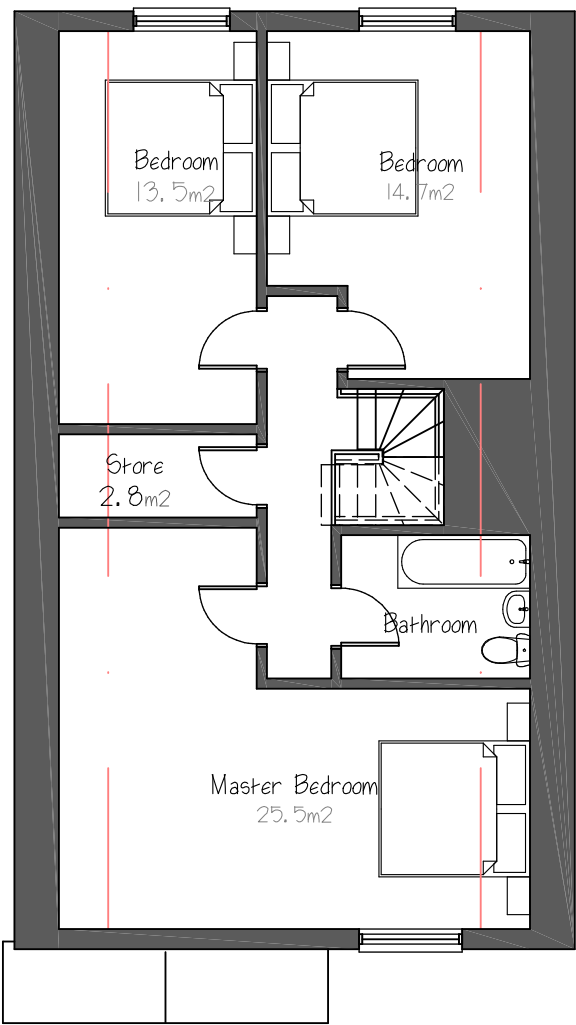

Proposed First Floor Plans

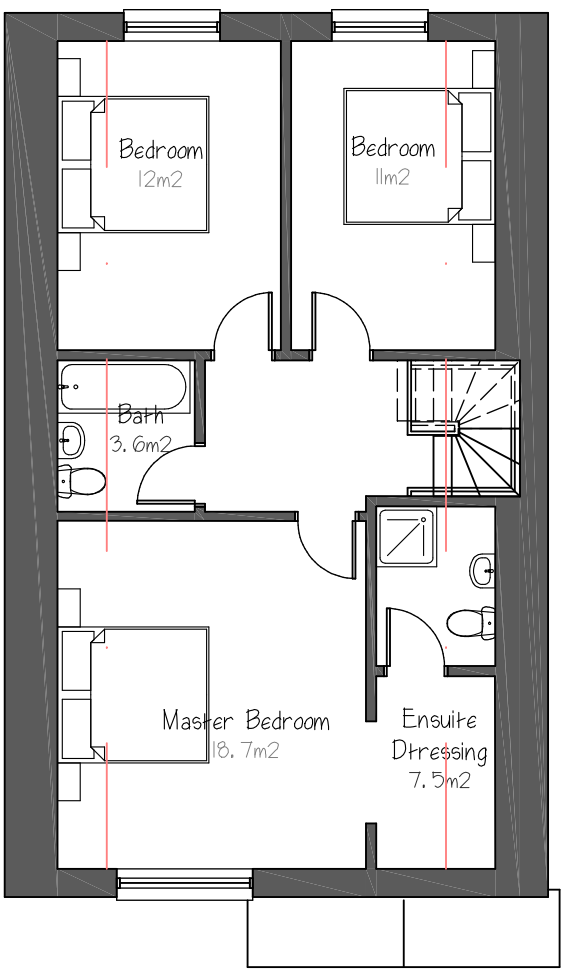

Legend
A = Dashed line indicates wall removed
B = 2.4x4.8m parking space
C = Existing highway access retained and made good.

Notes
Minimum first floor height is 1.5m.
Side elevation windows will be obscure glazed

