




Rev	Date	Description	By
#	#	#	sAh

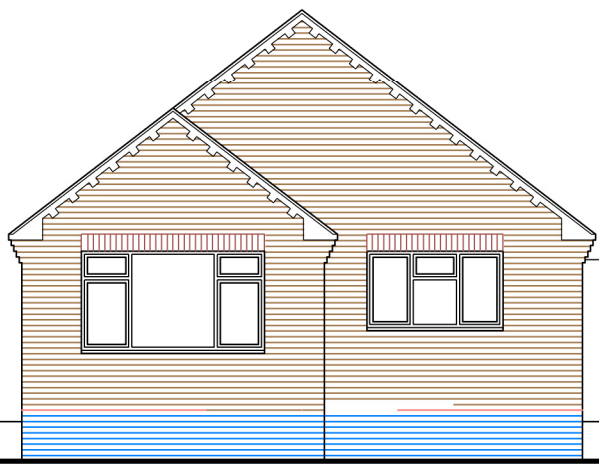

Existing Side (S) Elevation

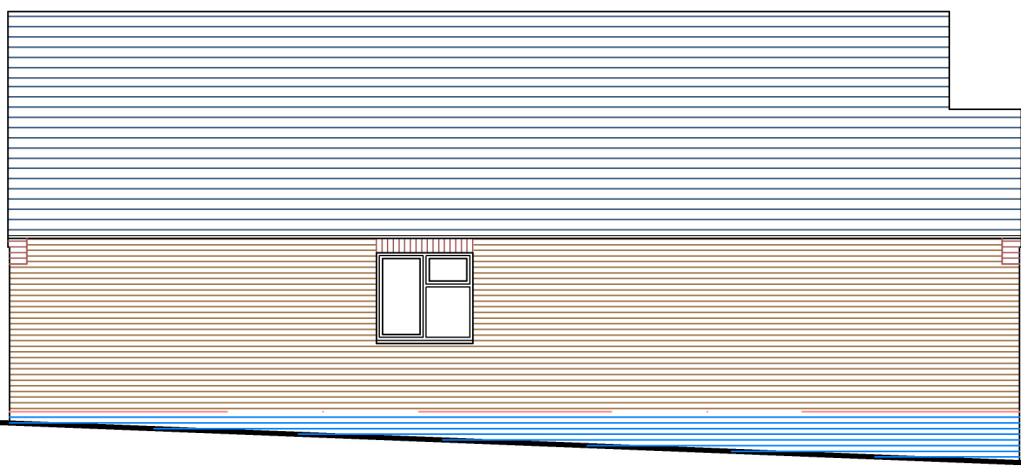

Existing Rear (W) Elevation

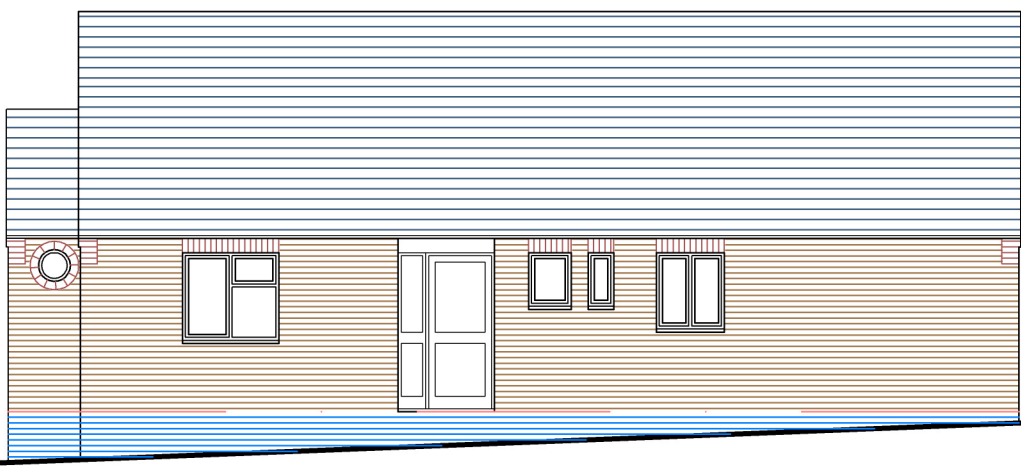


Existing Front (E) Elevation




Existing Side (N) Elevation



Proposed Side (S) Elevation

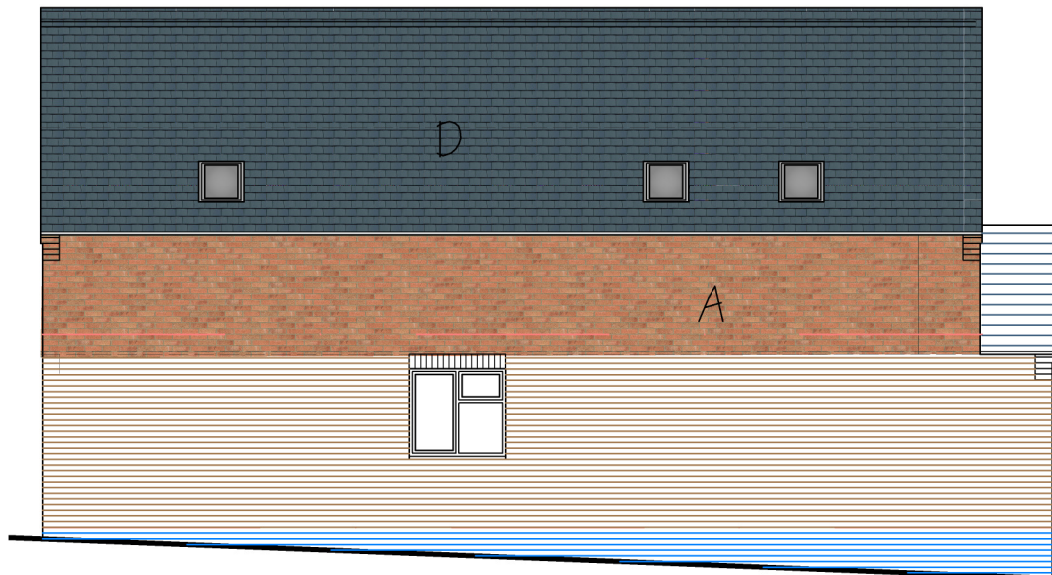

Proposed Rear (W) Elevation

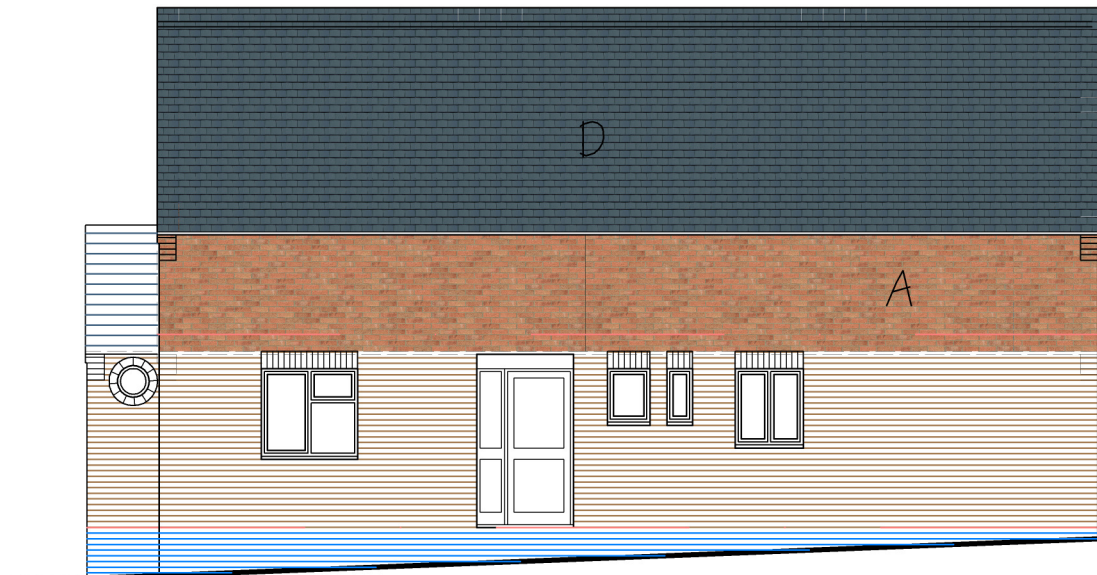

Proposed Front (E) Elevation




Proposed Side (N) Elevation


- Legend
- A = Facing brickwork to match existing
 - B = Dental verge course to match existing
 - C = Windows to match existing
 - D = Roof tiles to match existing

Notes


Existing wall retained where possible and made good. New brickwork to match existing.

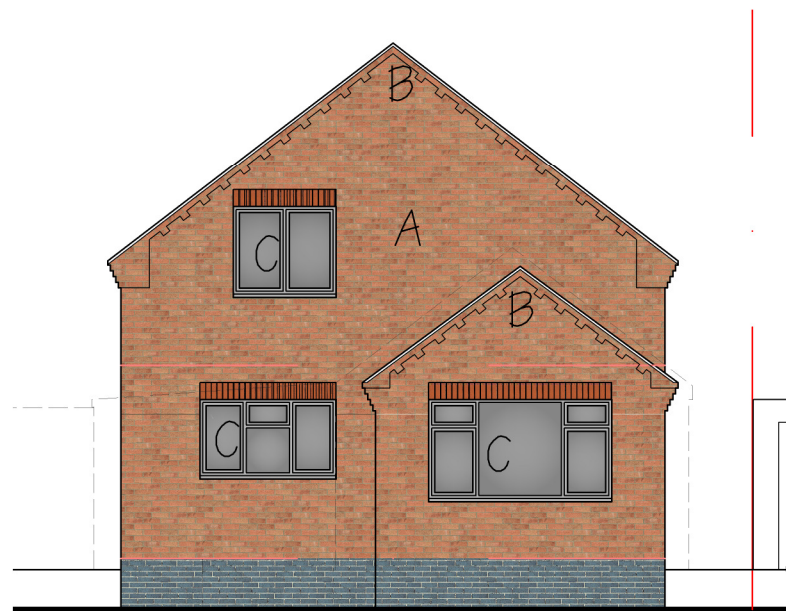

Proposed New Dwelling Side (S) Elevation

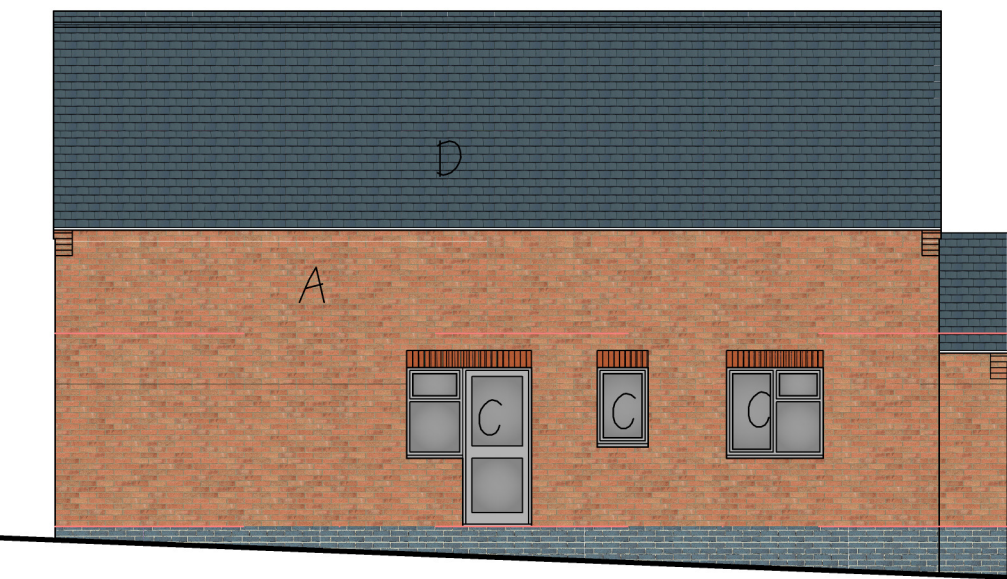

Proposed New Dwelling Rear (W) Elevation

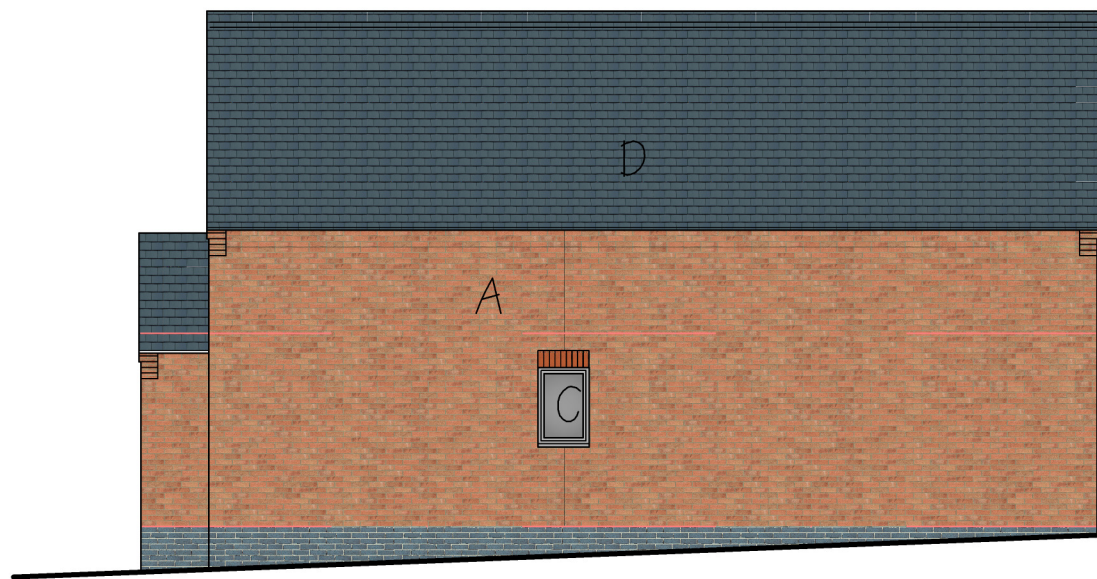

Proposed New Dwelling Front (E) Elevation



Proposed New Dwelling Side (N) Elevation

sturarch

Tel: 07948 382917 e:lstuarch@gmail.com

Project

Proposed roof extension and new dwelling at
82, Forest Road,
Markfield

Client

Mr and Mrs Miller

Drawing

Existing aand proposed Elevations

Drg No: 03-2529 Rev #

Scale 1:100@A2 Date 09.01.25

