


Copyright.
This drawing and design and all the
information contained therein is the
sole copyright of SODA Ltd, and
reproduction in any form is
forbidden unless permission is
obtained in writing.

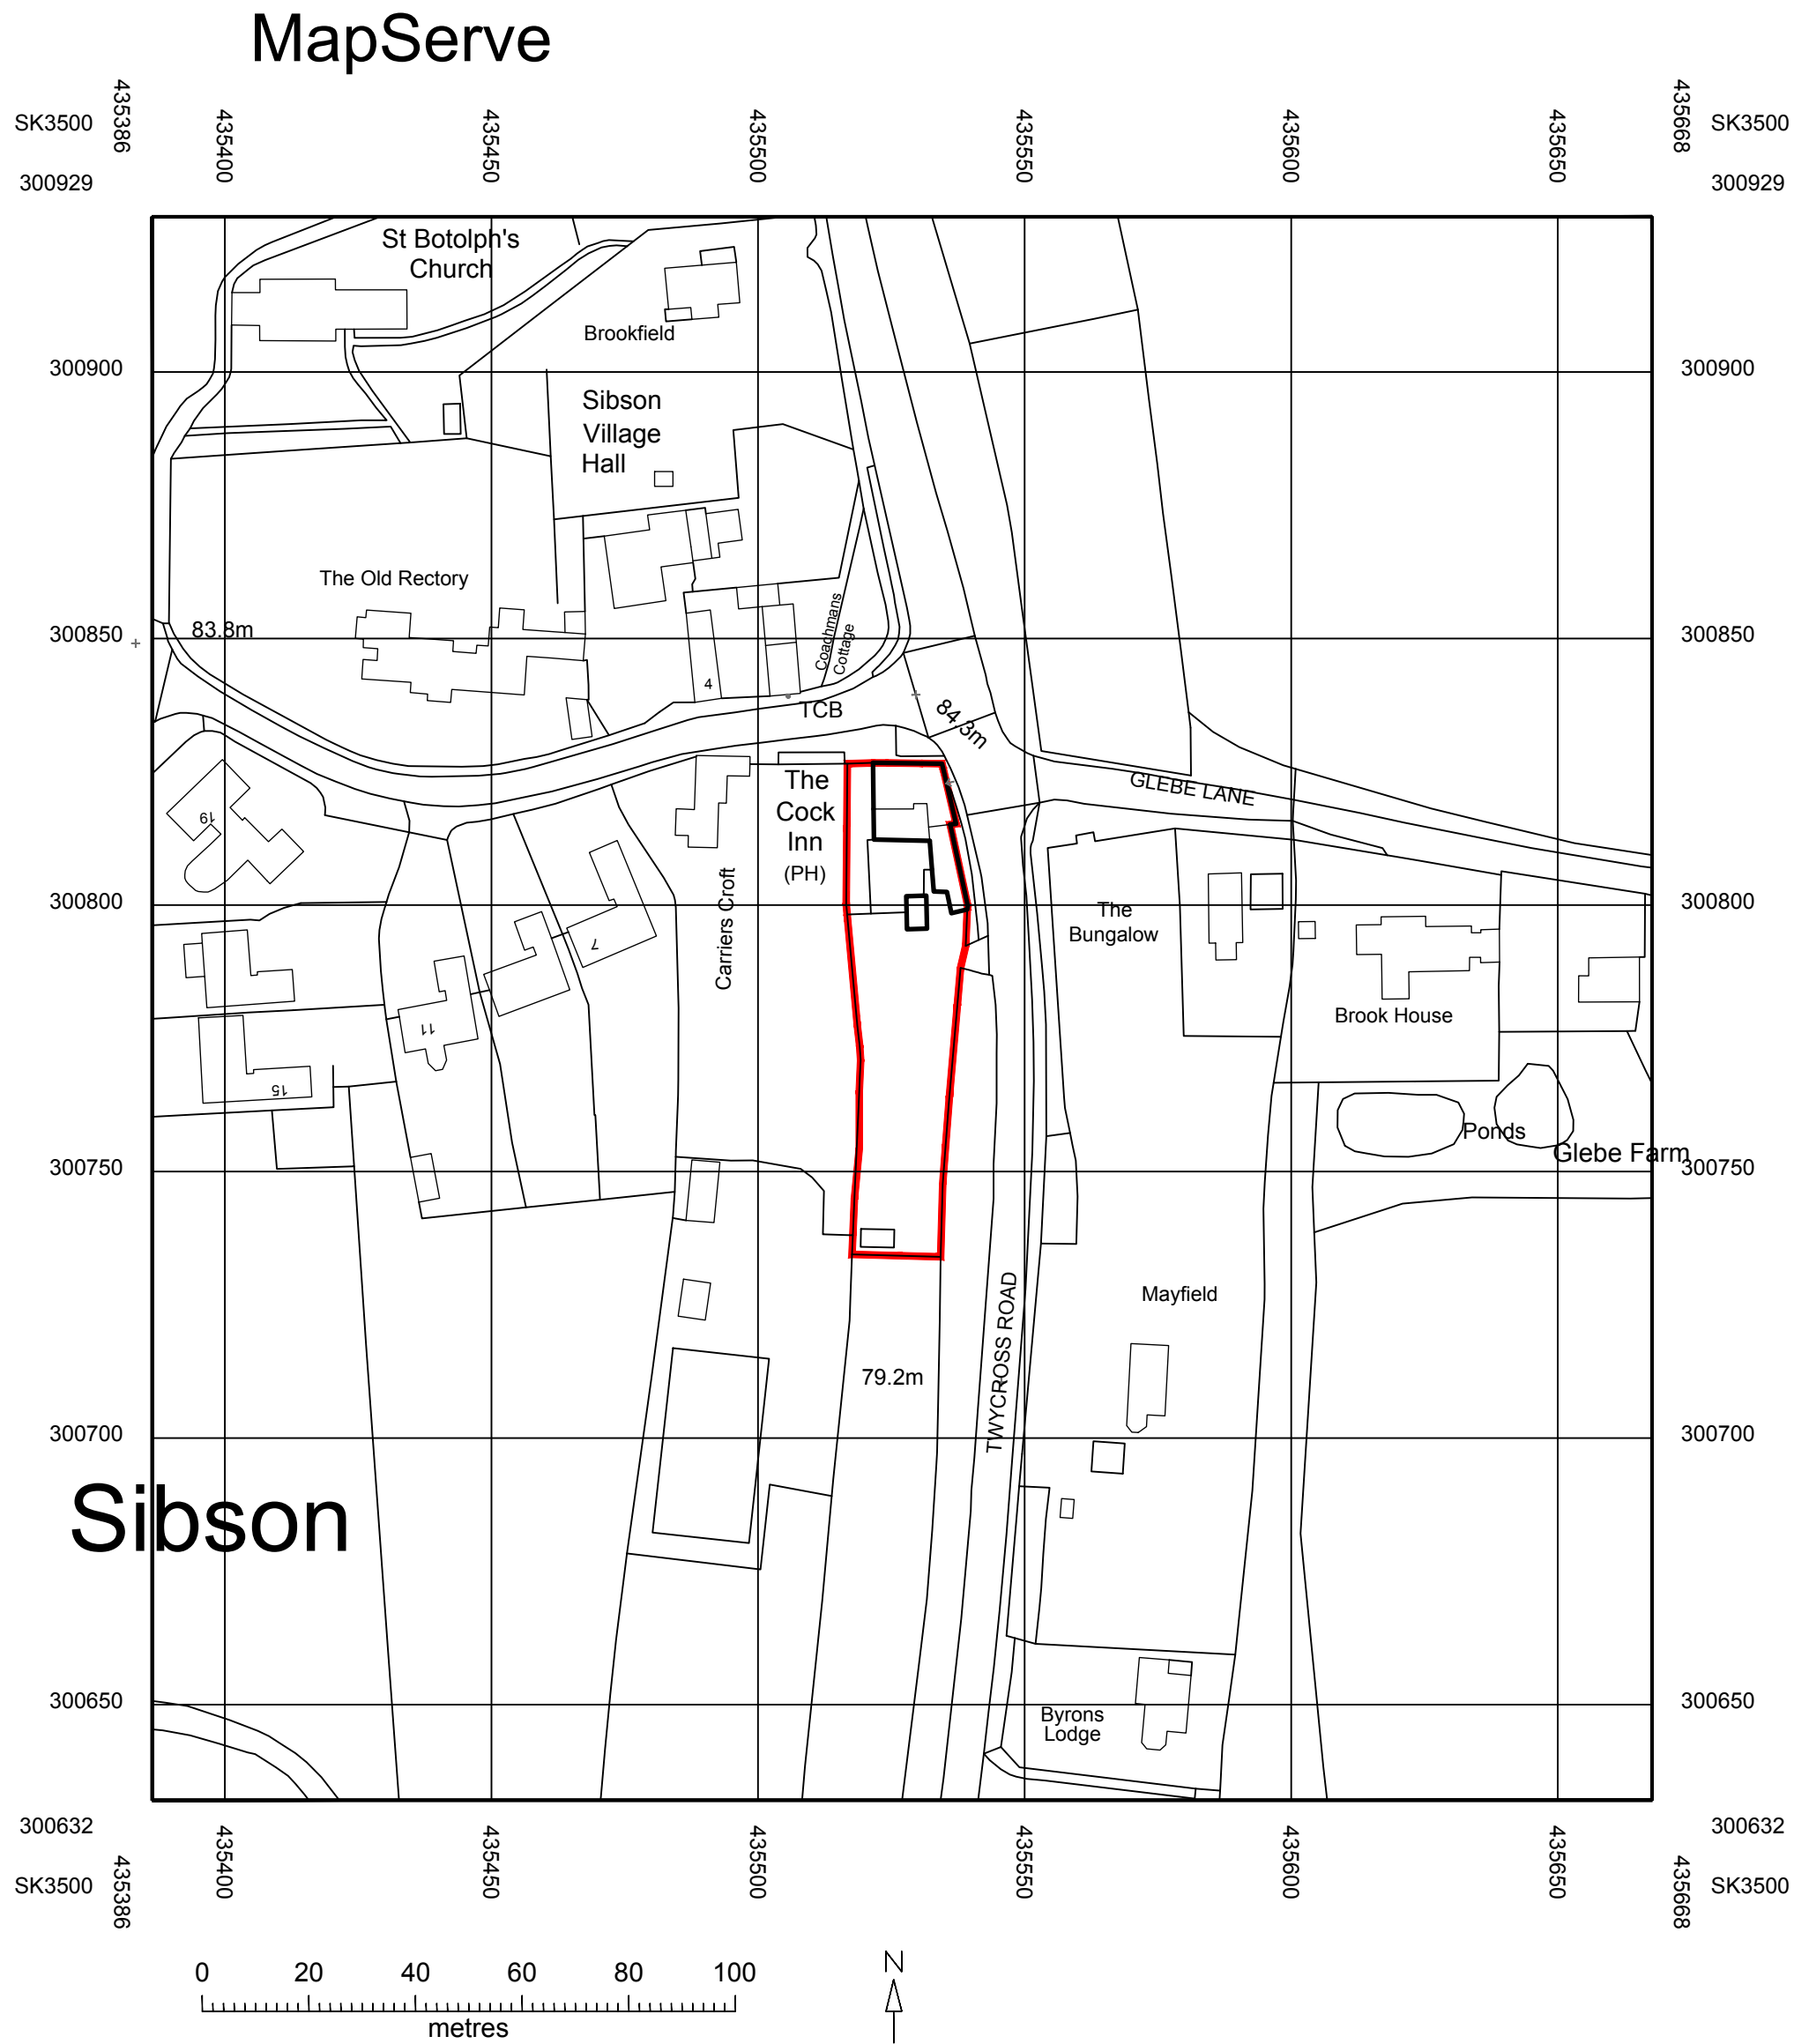

© Crown copyright 2026 Ordnance Survey 100053143

Revision:

Scale: 1:1250 @ A2	Date: May 26	Drawn by: RGC
Job title: The Cock Inn Twycross Road, Sibson CV13 6LB	Client: Star Pubs & Bars	Drawing Number: 101-PL-101
Drawing title: Site Location Plan		

The Studio, Sovereign House,
Wakefield, WF2 8EF.
01924 372654 studio@sodagroup.co.uk

