
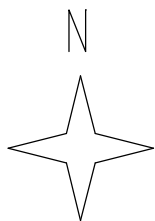


Stanfords VectorMap

5 Laburnum Close, Stoke Golding, Nuneaton, CV13 6JP

REF:0748099

Plan No 16115/BP

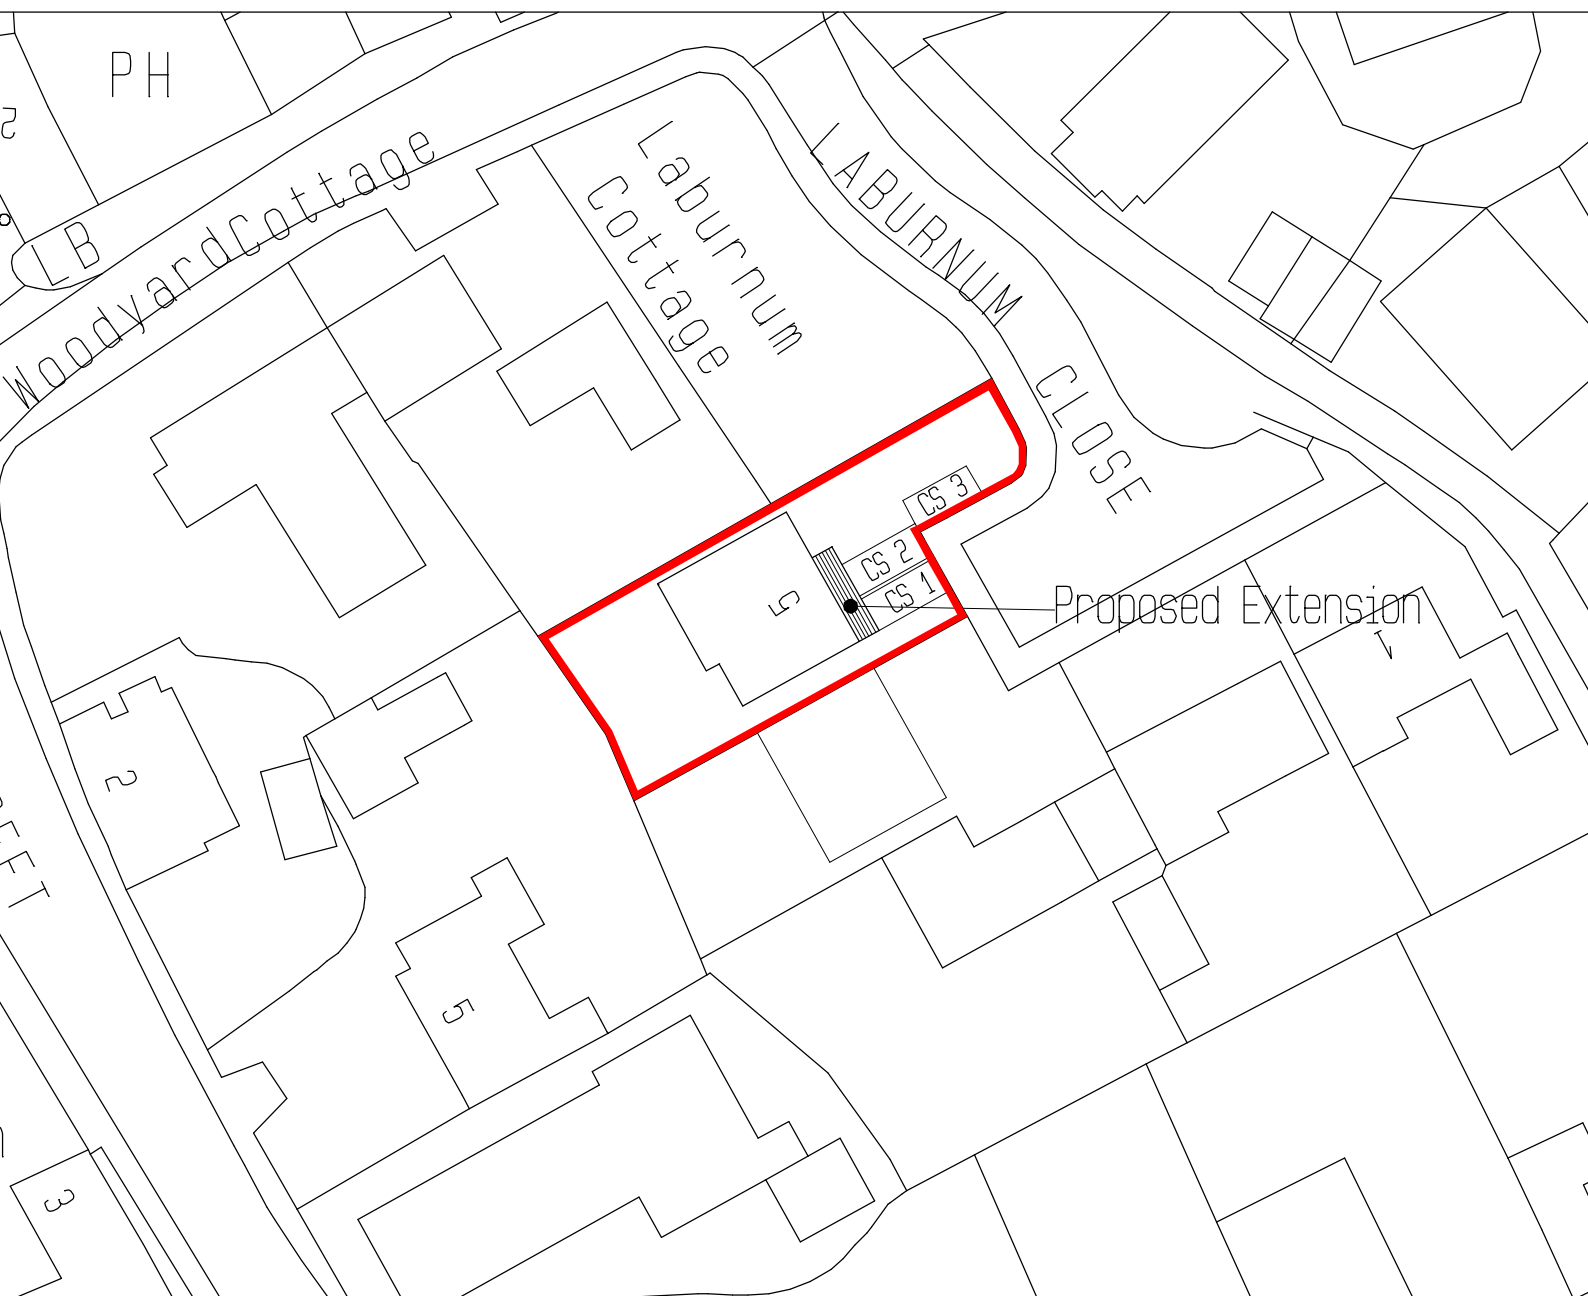

Scale, 1:500
Sheet, A4



© Crown Copyright and database rights 2023 OS 100035409
Reproduction in whole or in part is prohibited
without the prior permission of Ordnance Survey.