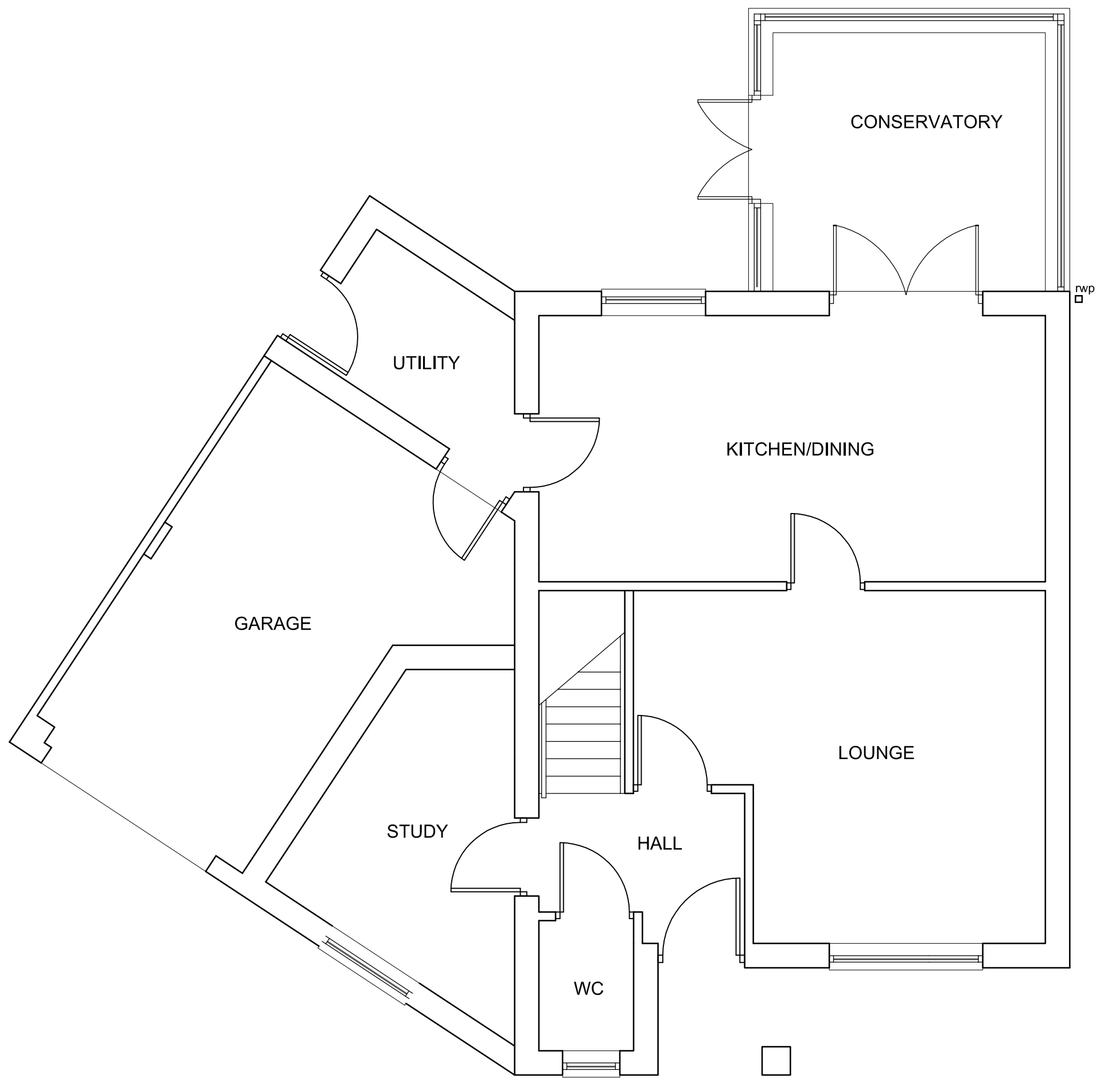

Existing Ground Floor

Scale 1:50

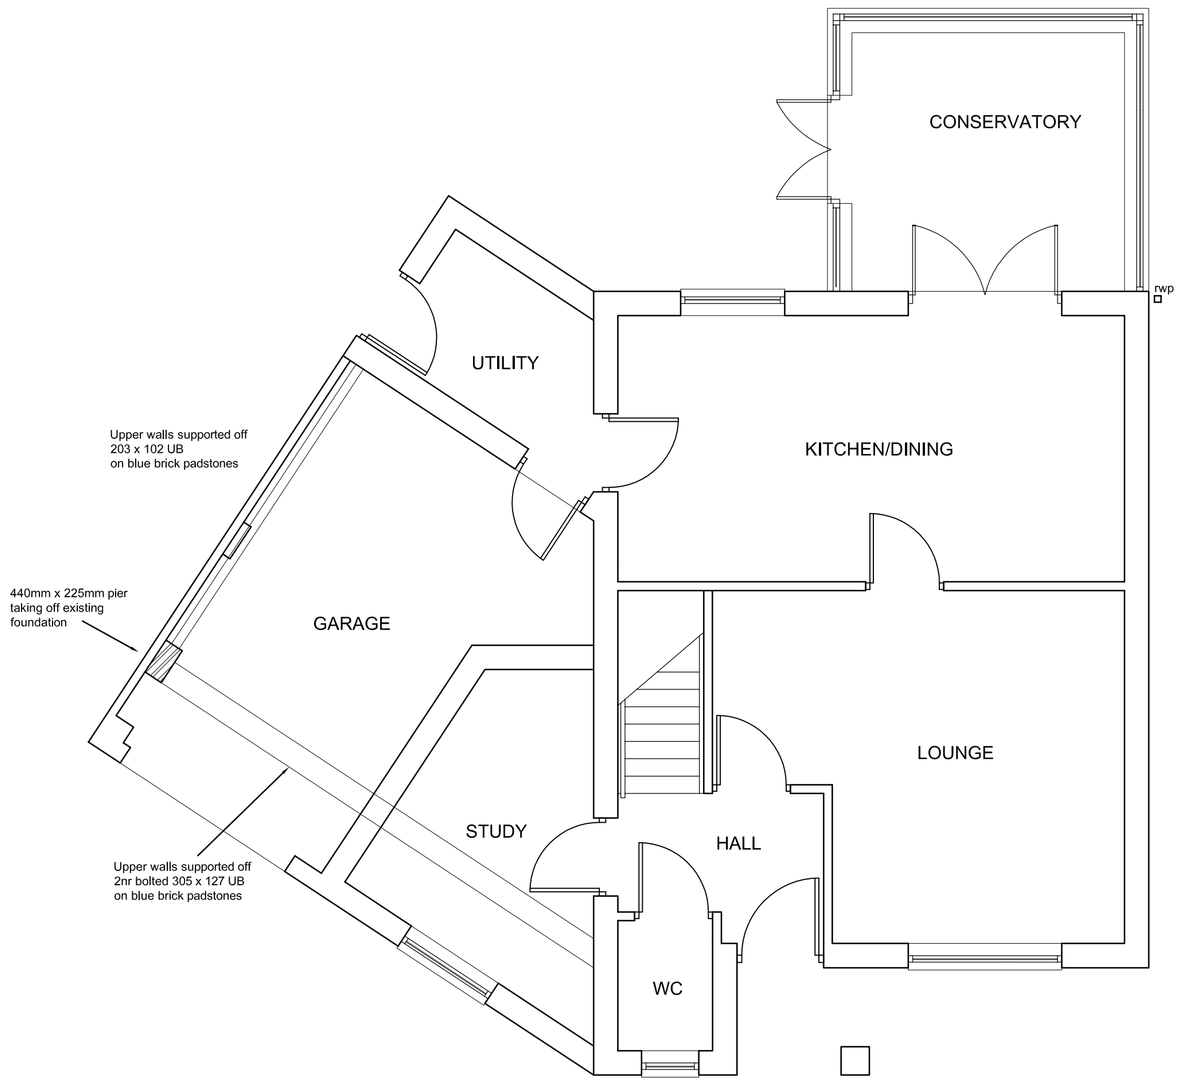

Proposed Ground Floor

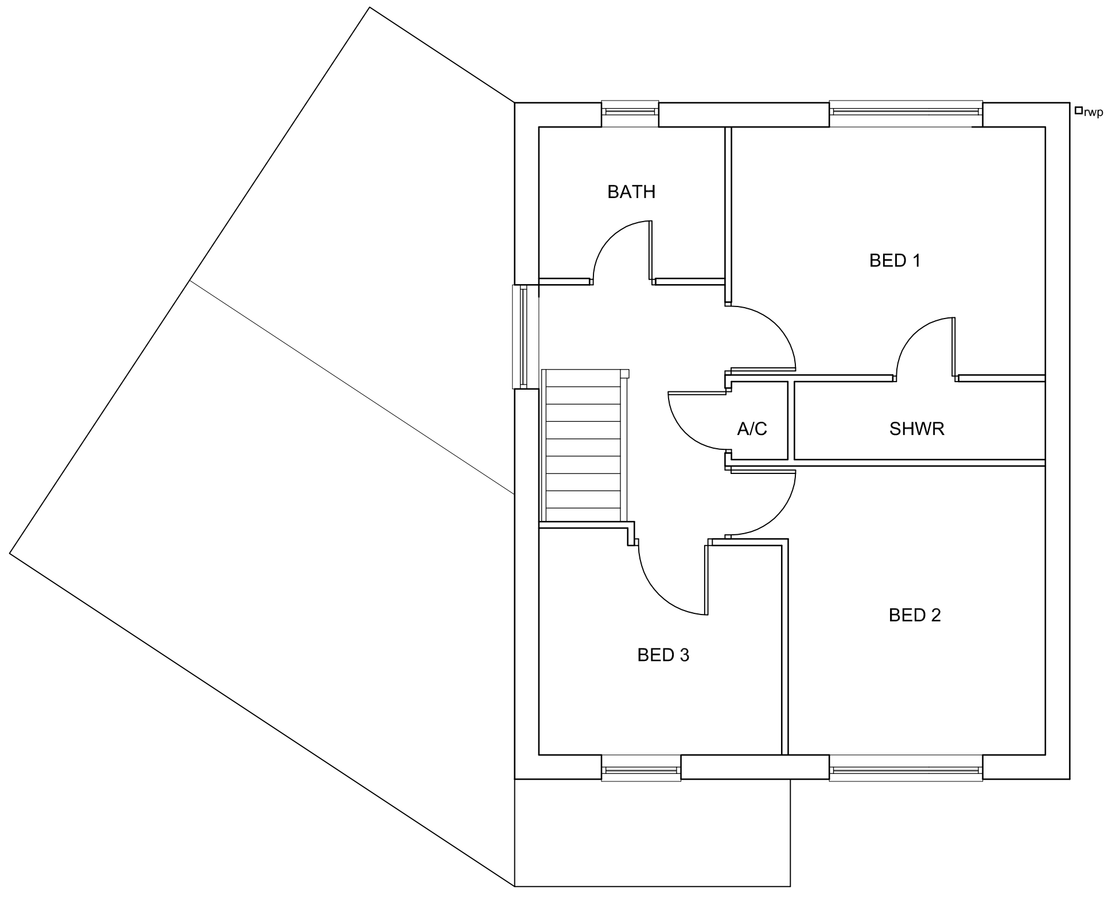

Existing First Floor

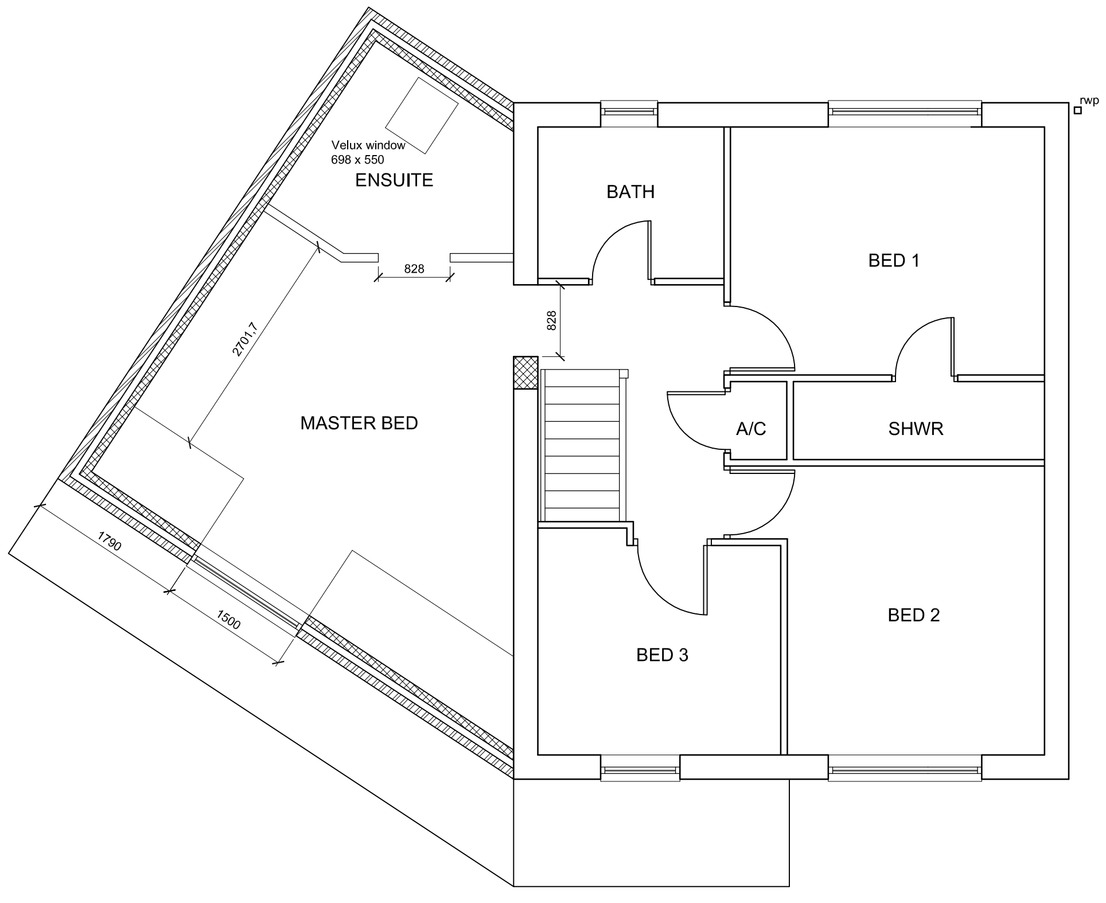

Proposed First Floor

DO NOT SCALE - The contractor is responsible for checking all details and dimensions on site and using these in his tender submission and all subsequent work on site.

THIS IS A CAD DRAWING - DO NOT ALTER

REV.	DESCRIPTION	BY	DATE
O	INITIAL ISSUE		

DRAWING STATUS PLANNING

DRAWN	DATE	CHECKED	DATE	APPR'D	DATE
	04/11	JM	04/11	JM	04/11

CLIENT

Mr & Mrs J Merry

PROJECT

16 Fielding Lane, Ratby
Leicester, LE6 0AS

DRAWING TITLE

Proposed Extension
Existing & Proposed Floor Plans

DRAWING No. *JM/01*

SCALE *1:50* REV.

Original Sheet Size A1