



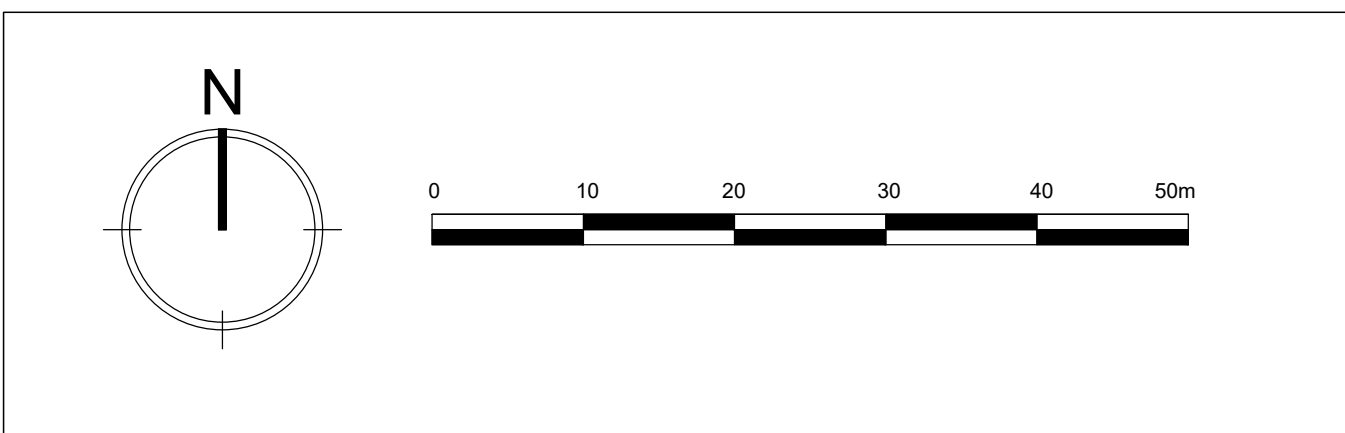

LEGEND

- Junction Visibility
- 25m Visibility

P07	Updated to reflect planning layout P11.	07.09.2023
P06	Updated to reflect planning layout P10.	15.08.2023
P05	Updated to reflect planning layout P09.	01.08.2023
P04	Updated to reflect planning layout P08.	17.07.2023
P03	Updated to new planning layout.	25.05.2023
P02	Submitted for Planning	09.11.2022
P01	Drawing finalised	06.10.2022
Rev	Description	Date

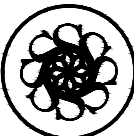

DAVIDSONS

Wilson House, Leicester Road, Ibstock,
Leicestershire. LE167 6HP
T: 01530 261 444 F:01530 267 101
www.davidsonsgroup.co.uk
E: info@davidsonsgroup.co.uk

Development:
**Land off Wykin Lane,
Stoke Golding**

Drawing Ref:
Highways Layout - Sheet 2

Drawing Status: Planning	Drawn: MS	Checked: MS
Date: Aug 2022	Scale: 1:500	Signed Off: IP Rev: P07

Job Ref: **1189_102**

