


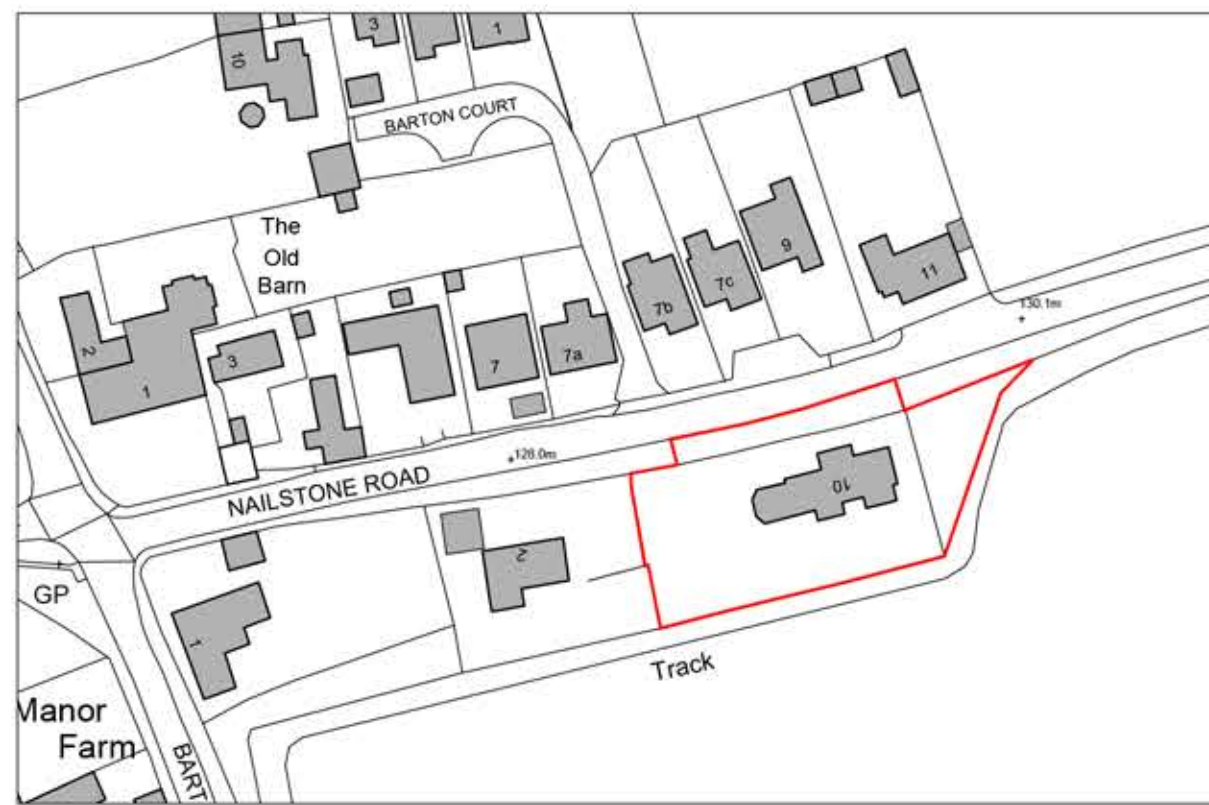

Location Plan
Scale 1:1250



Block Plan
Scale 1:500



0 10 25 50 75 100 200

Disclaimer

© This drawing is the copyright of Lawrence & Finley Architects Ltd. and may not be reproduced or used except by written permission.
Figured dimensions to have precedence over scaling.
Please read this drawing in conjunction with the specification.
Check all site dimensions prior to any construction.
Refer any discrepancies found to the Architects.

Revisions

A	Revised In Line With Clients Comments	29/07/2026
B	Revised In Line With Clients Comments	17/08/2026

Contact + Location

T 07974 834305
E kristian@lfarchitects.co.uk

Lawrence & Finley Architects Ltd.
5 Henry Dane Way,
Newbold Coleorton,
Leicestershire, LE67 8PP

Details

Client	Mr & Mrs Jackson
Job Title	Land off Nailstone Road,
Job Type	Barton In The Beans
	New Residential Development
Drawing Title	Location + Block Plan
Job Number	381
Drawing Number	PL-01B
Scale	1:1250 + 1:500 A1
Status	PLANNING



LAWRENCE | FINLEY
ARCHITECTS