
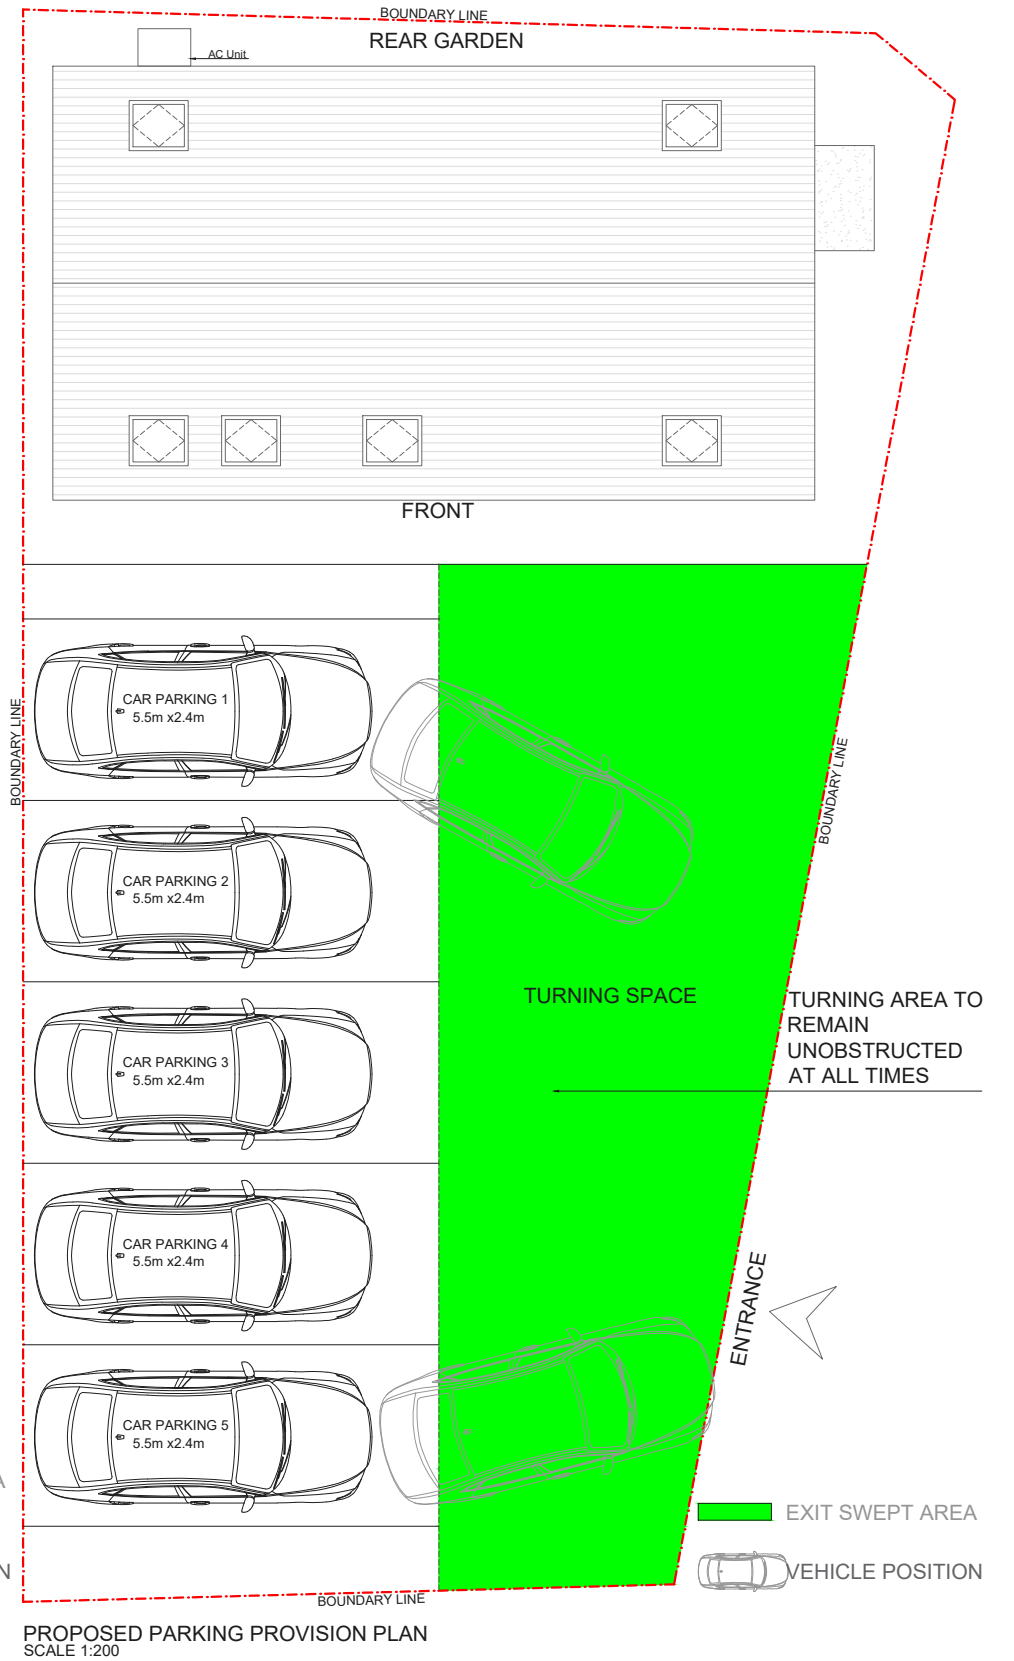
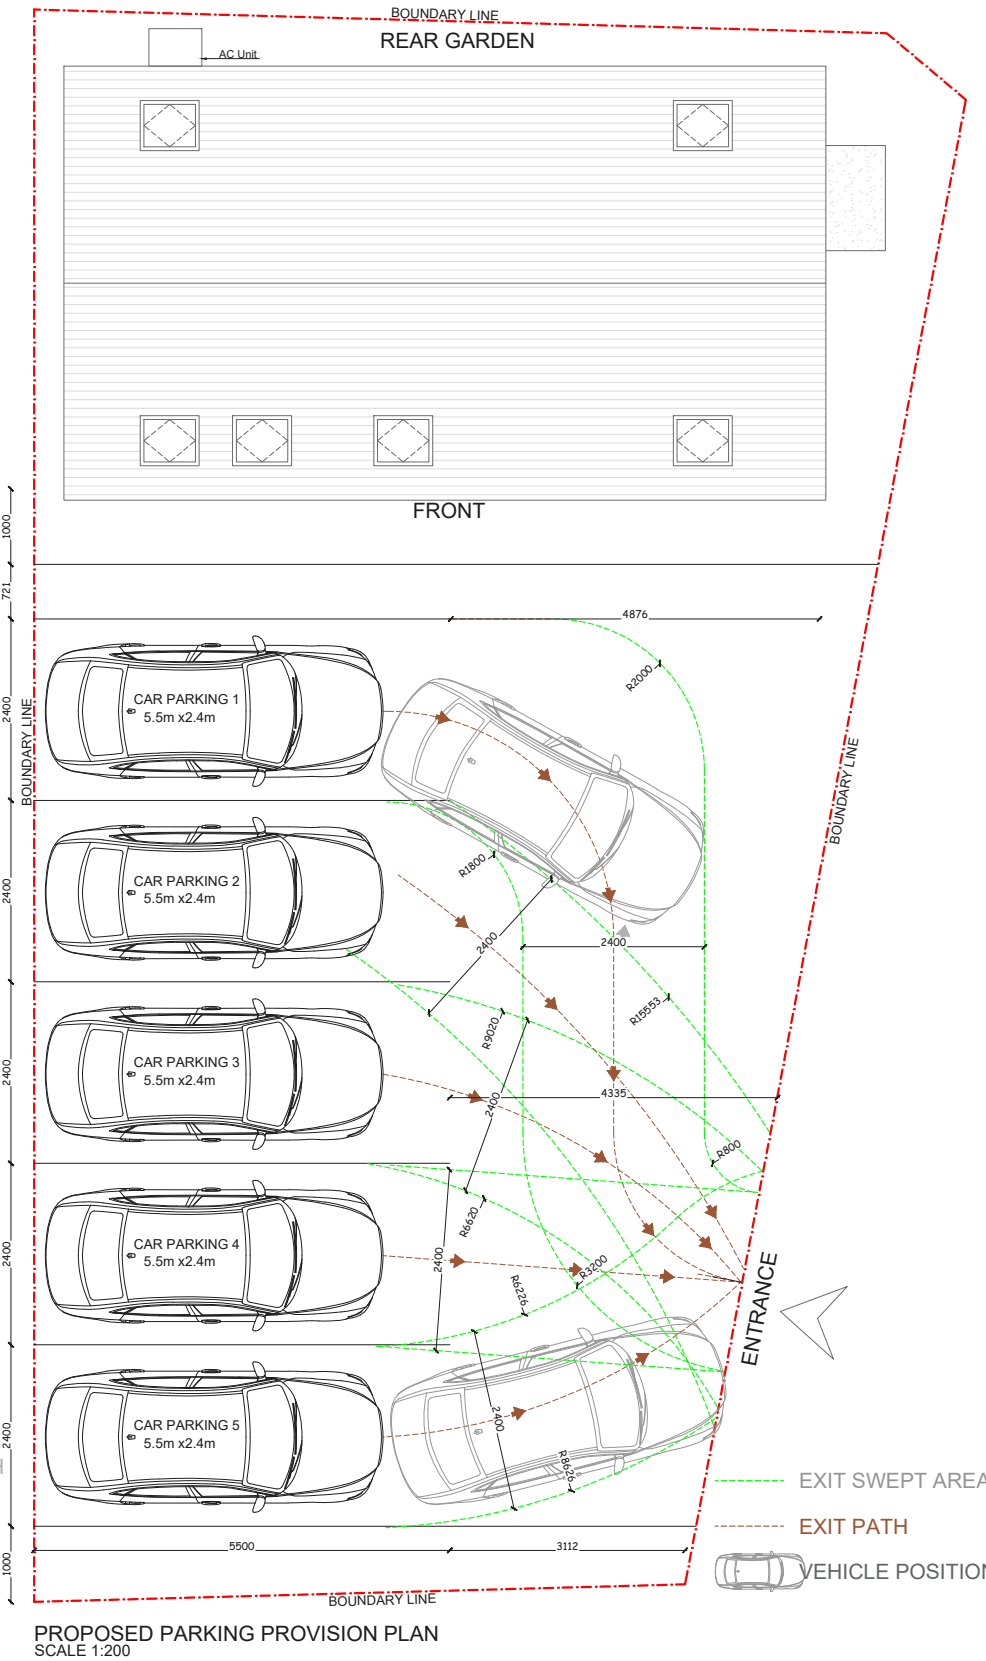


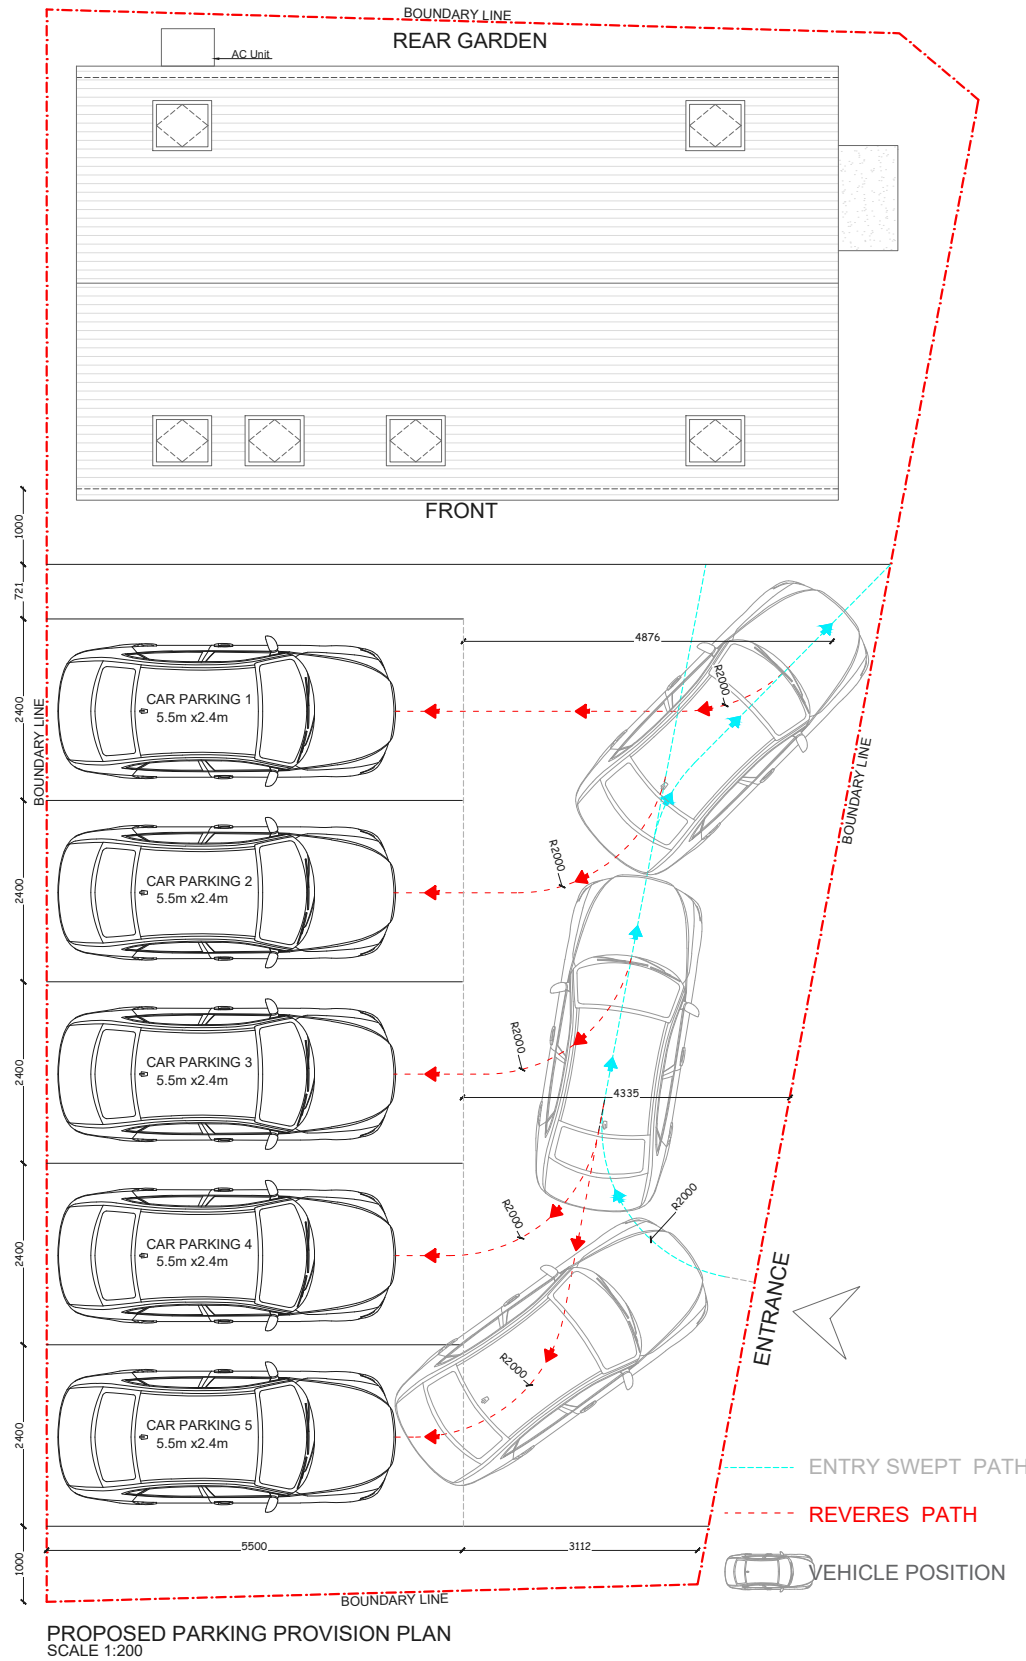

CLIENT

SHIVANI RAVAL

PROJECT

2C SOUTHFIELD ROAD,
HINCKLEY, LE10 1UB

DRAWING TITLE

PROPOSED PARKING
PROVISION PLAN

DRAWING NO.

PP-05

REV.

DATE

15-08-26

DRAWN

M-AH 1:100@ A3

SCALE



Meters @ 1:100 @ A3

REV DATE NOTES