



Proposed scheme - Front  
1 : 100



Proposed scheme - Side  
1 : 100




Proposed scheme - Rear  
1 : 100



Proposed scheme - Side 2  
1 : 100



Proposed 3D 1

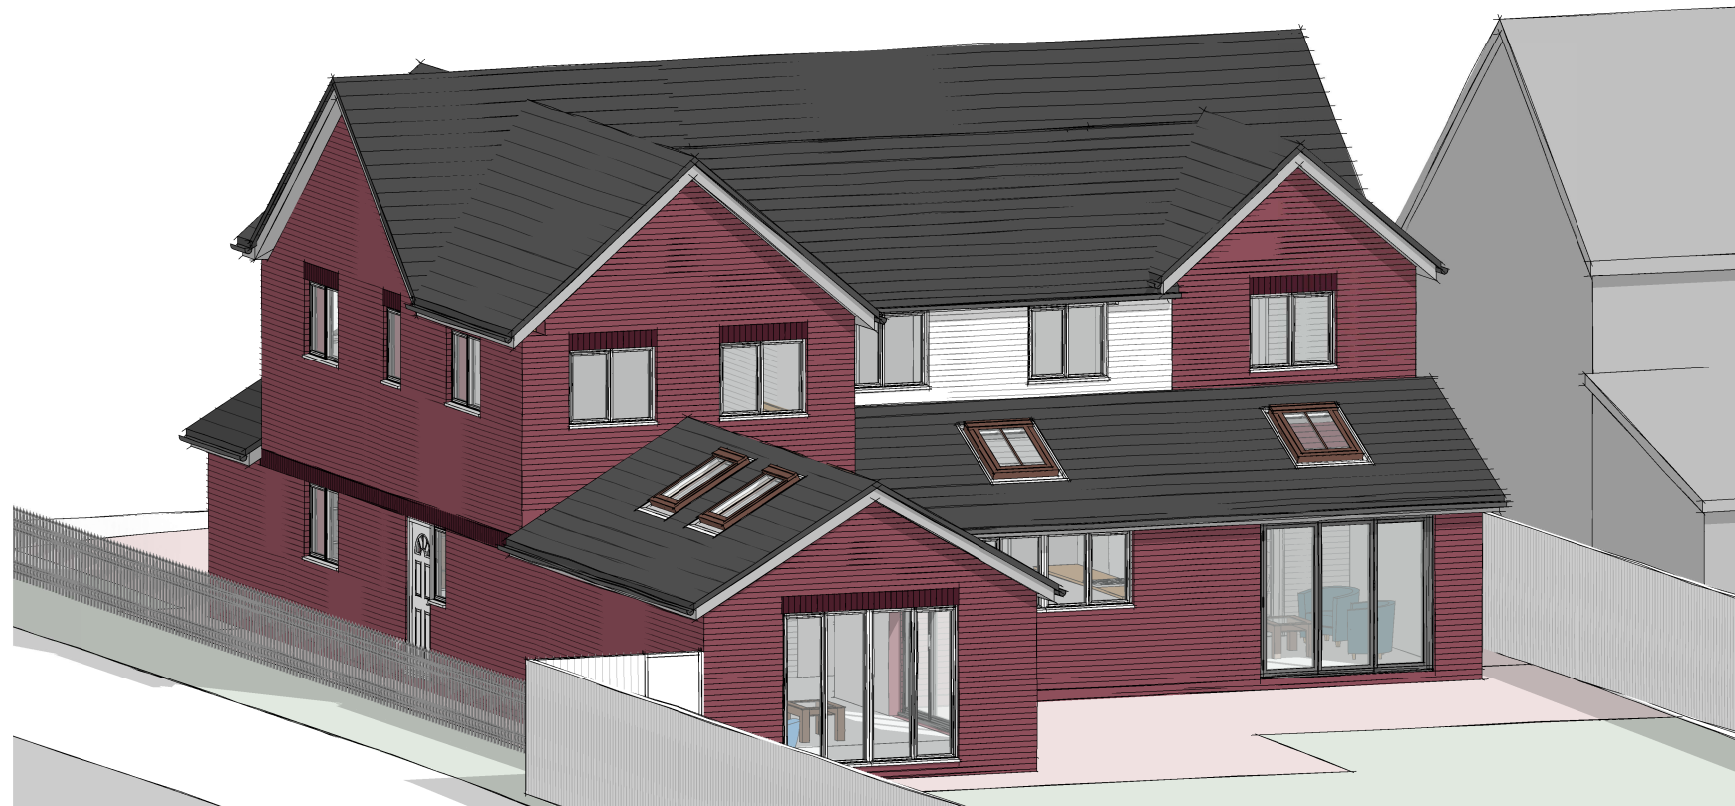

Proposed 3D 2

Please note; should any discrepancies be noted, the Architect shall be notified prior to the element of work being undertaken, to ensure any matters arising can be resolved without abortive works occurring.

All dimensions offered are indicative only and subject to change and prior to ordering any materials site check dims should be taken.

Soft & Hard Landscaping along with all external levels and 3D visuals are shown indicatively only

0m 1m 2m 3m 4m 5m

SCALE 1:100 @ A2

900mm high wrought iron fence to define boundary

roof tiles to match existing  
upvc fascia and soffits with rainwater goods to match existing  
new facing brick to match existing

| Rev | Description           | Date     |
|-----|-----------------------|----------|
| D   | Scheme updated        | 26.02.24 |
| C   | Scheme updated        | 19.09.23 |
| B   | Scheme updated        | 14.09.23 |
| A   | Developed with client | 11.08.21 |



James Fleming | Architectural

| Project No. | Drawing No. |
|-------------|-------------|
| 2021-40     | 115 Rev D   |

| Drawing Name                     |
|----------------------------------|
| Proposed Elevations & 3D Visuals |

Project Details  
Mrs A Greenwell, Proposed  
Extensions & Alterations, 14 Dean  
Road, Hinckley, Leicestershire, LE10 1LG

| Scale @ A2 |
|------------|
| 1 : 100    |

| Author |
|--------|
| JAF    |

James Fleming Architectural Ltd  
50 Leicester Road, Hinckley, Leicestershire, LE10 1LT  
Tel: 01455 372041 / 07885 718350 james@jamesflemingarchitectural.co.uk



This drawing and the building works depicted are the copyright of James Fleming Architectural Ltd and may not be reproduced or amended except by written permission. No liability will be accepted for amendments made by other persons. All dimensions to be checked on site and architect notified of any discrepancies prior to commencement. Do not scale.