
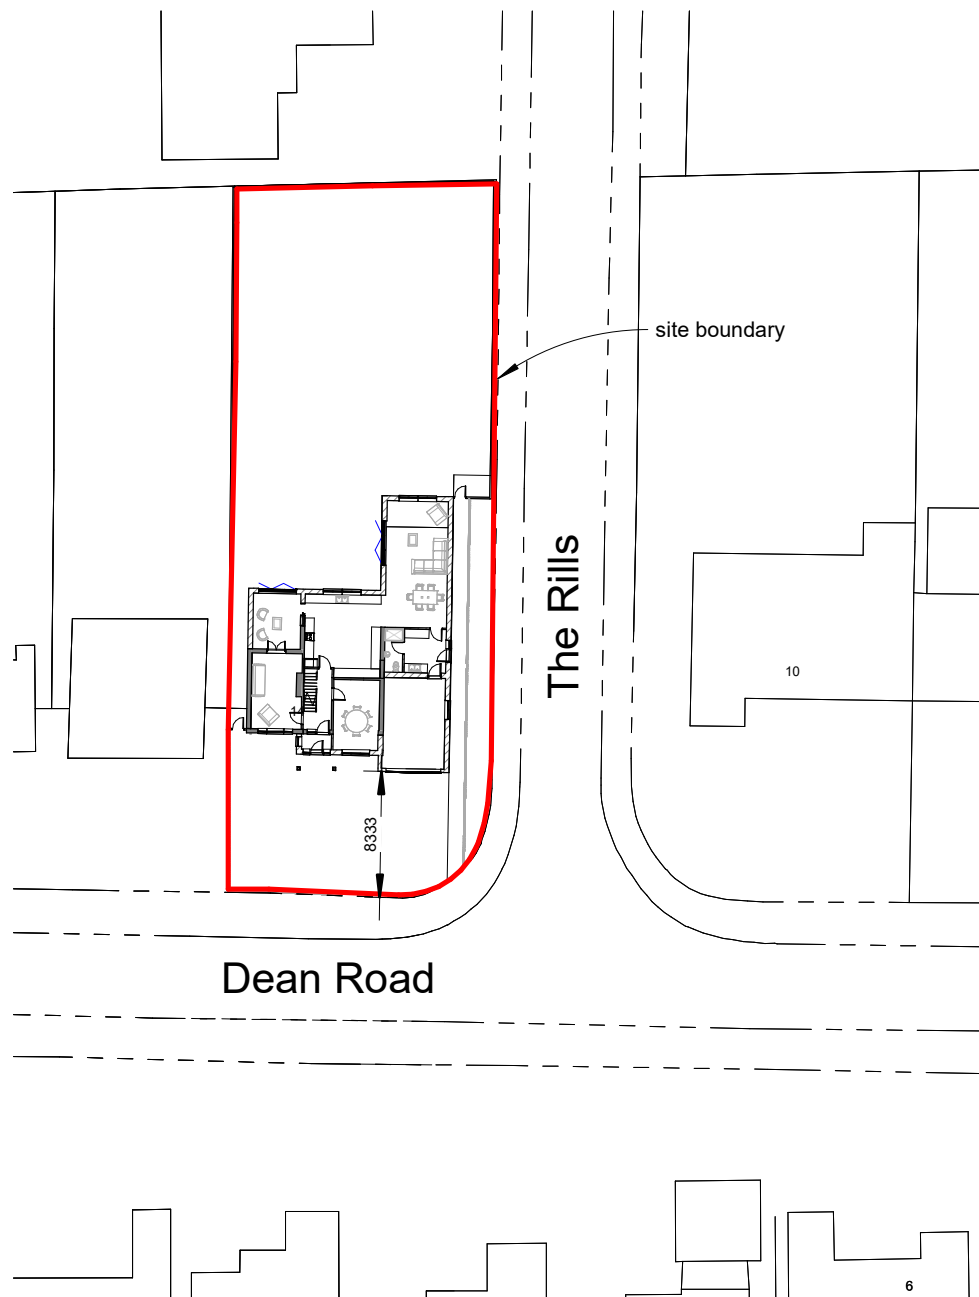


Please note; should any discrepancies be noted, the Architect shall be notified prior to the element of work being undertaken, to ensure any matters arising can be resolved without abortive works occurring.


All dimensions offered are indicative only and subject to change and prior to ordering any materials site check dims should be taken.

Soft & Hard Landscaping along with all external levels and 3D visuals are shown indicatively only

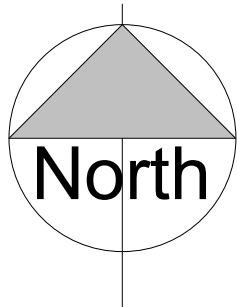


Block Plan

1 : 500

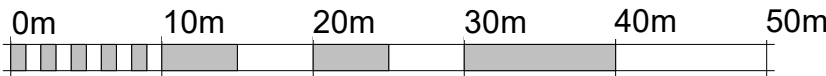

SCALE 1:500 @ A3

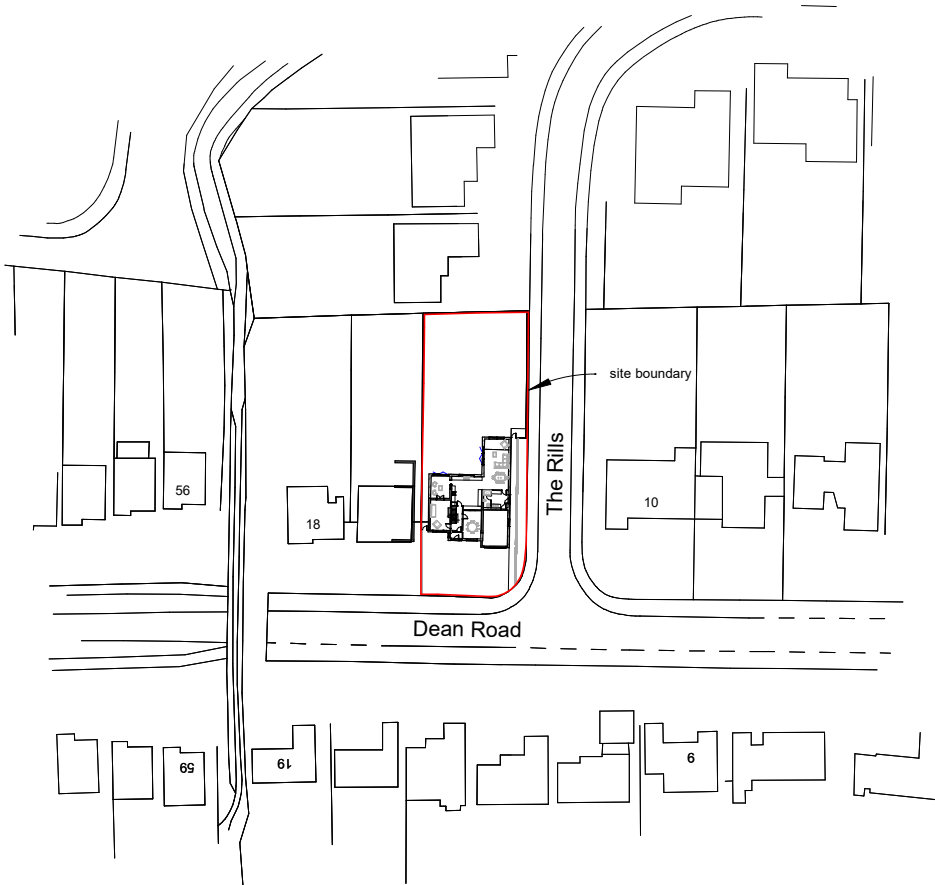

Location Plan

1 : 1250



SCALE 1:1250 @ A3

D	Scheme updated	26.02.24
C	Scheme updated	19.09.23
B	Scheme updated	14.09.23
A	Road Names added via Planner	07.09.21

Rev	Description	Date
-----	-------------	------



James Fleming | Architectural

Project No.	Drawing No.
2021-40	120 Rev D

Drawing Name
Location & Block Plans

Project Details
Mrs A Greenwell, Proposed
Extensions & Alterations, 14 Dean
Road, Hinckley, Leicestershire, LE10
1LG

Scale @ A3

Author
JAF

James Fleming Architectural Ltd
50 Leicester Road, Hinckley, Leicestershire, LE10 1LT
Tel: 01455 372041 / 07885 718350 james@jamesflemingarchitectural.co.uk



This drawing and the building works depicted are the copyright of James Fleming Architectural Ltd and may not be reproduced or amended except by written permission. No liability will be accepted for amendments made by other persons. All dimensions to be checked on site and architect notified of any discrepancies prior to commencement. Do not scale unless for Planning Purposes; however, JFA takes no responsibility for the accuracy of drawings not printed to scale or on the correct paper size.