


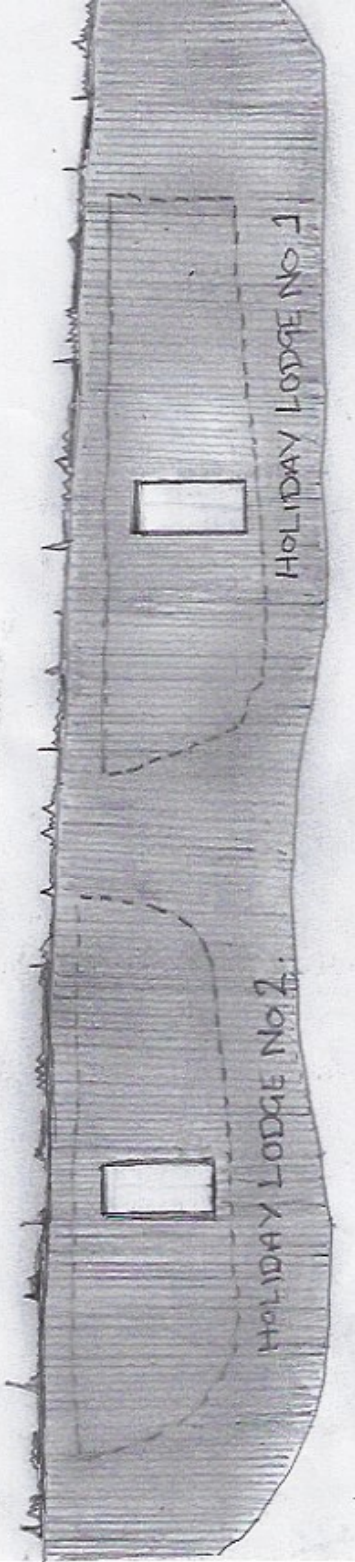

PROJECT;
Erection of 2 Subterranean Golf Holiday Lodges.
Kyngs Golf & Country Club,
Station Road,
Market Bosworth,
Leicestershire

DRAWING TITLE
REAR FAÇADE ELEVATION FACING
ONTO THE 9th HOLE FAIRWAY 1:100