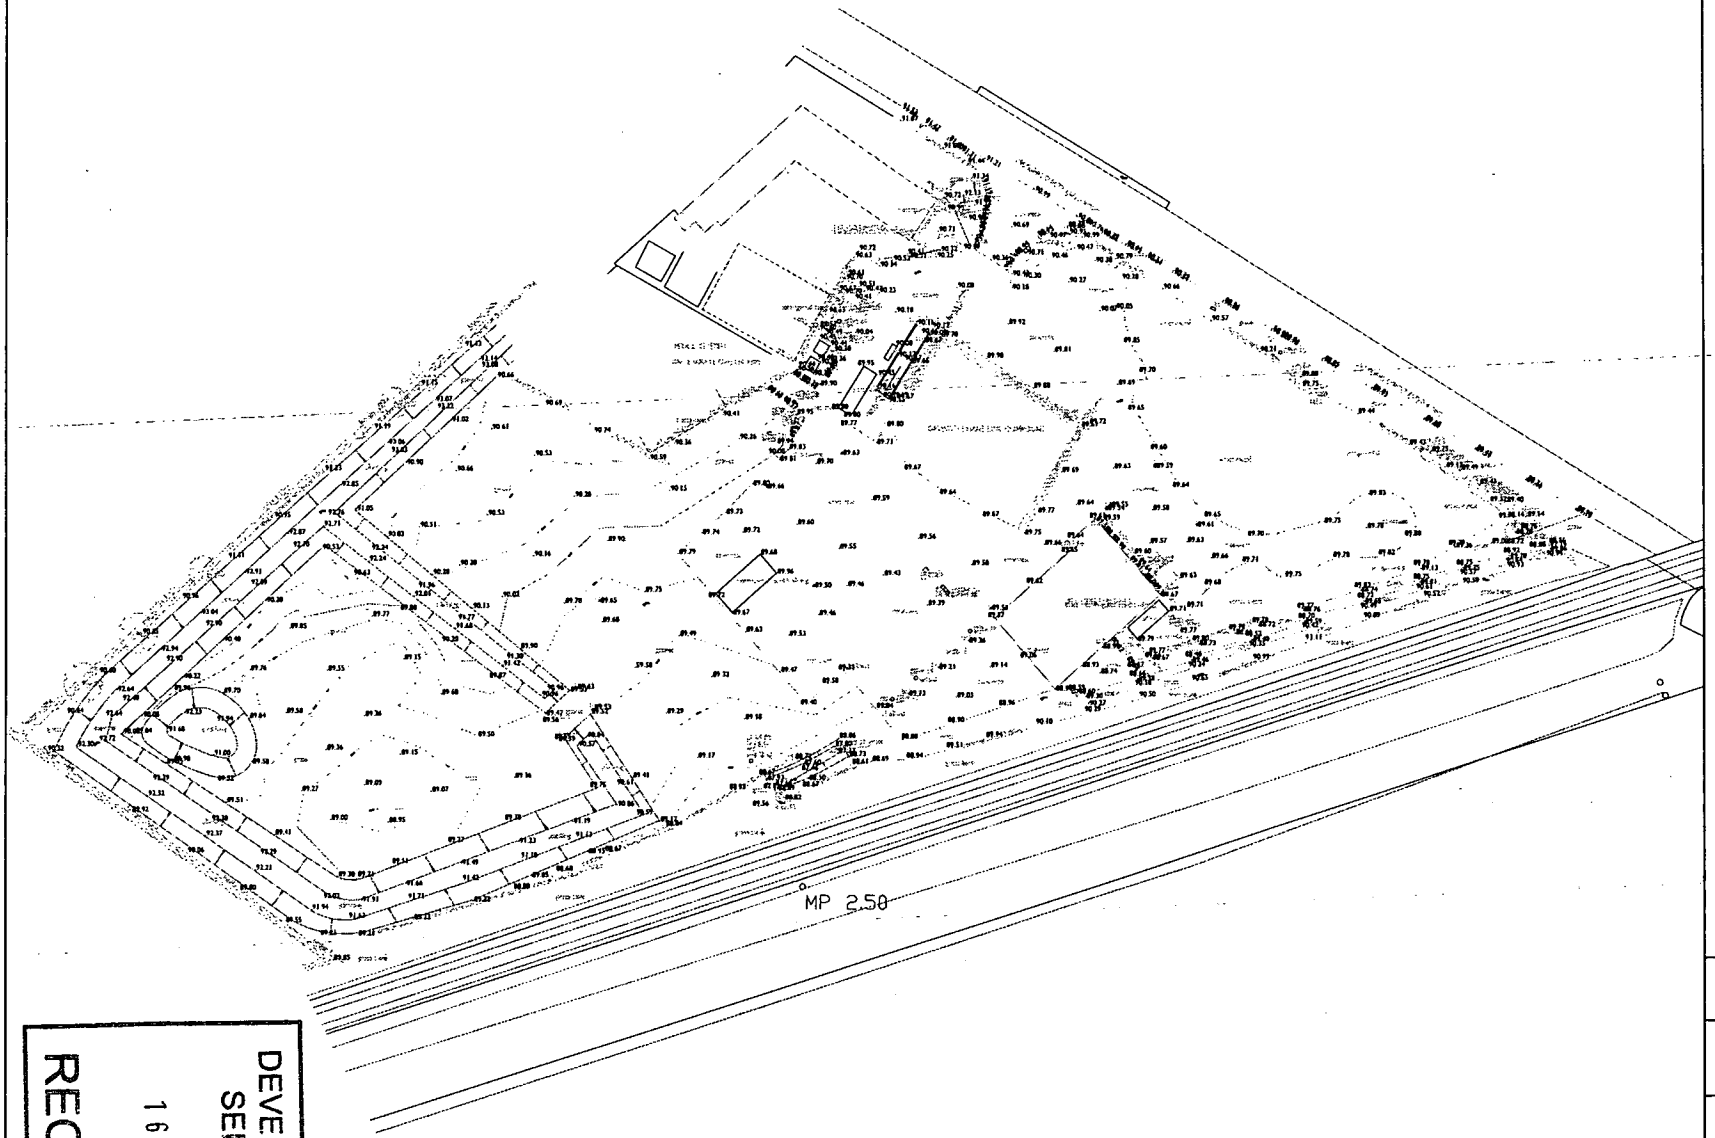

Based upon Ordnance Survey digital data with
the permission of The Controller of Her Majesty's Stationery Office
© Crown Copyright Licence No :-AR100012549

Original survey supplied by On Centre Surveys Ltd

HINCKLEY SERVICE CENTRE

Site Survey

SCALE: 1:500	DATE: June 2007	DRAWING NUMBER H29/03
DRAWN BY: AY	BPA REF: H29	

BOWMAN PLANTON limited
Riverview House Medical Business Park, Meaford, Nr Stone, Staffordshire, ST15 0UU
Telephone: 01785 251531
Facsimile: 01785 246660
E-mail: enquiries@bowmanplanton.co.uk

Landscape Architects • Mineral Extraction and Land Reclamation Consultants • Environmental Management and Land Use Planners

DEVELOPMENT SERVICES
16 MAY 2008
RECEIVED