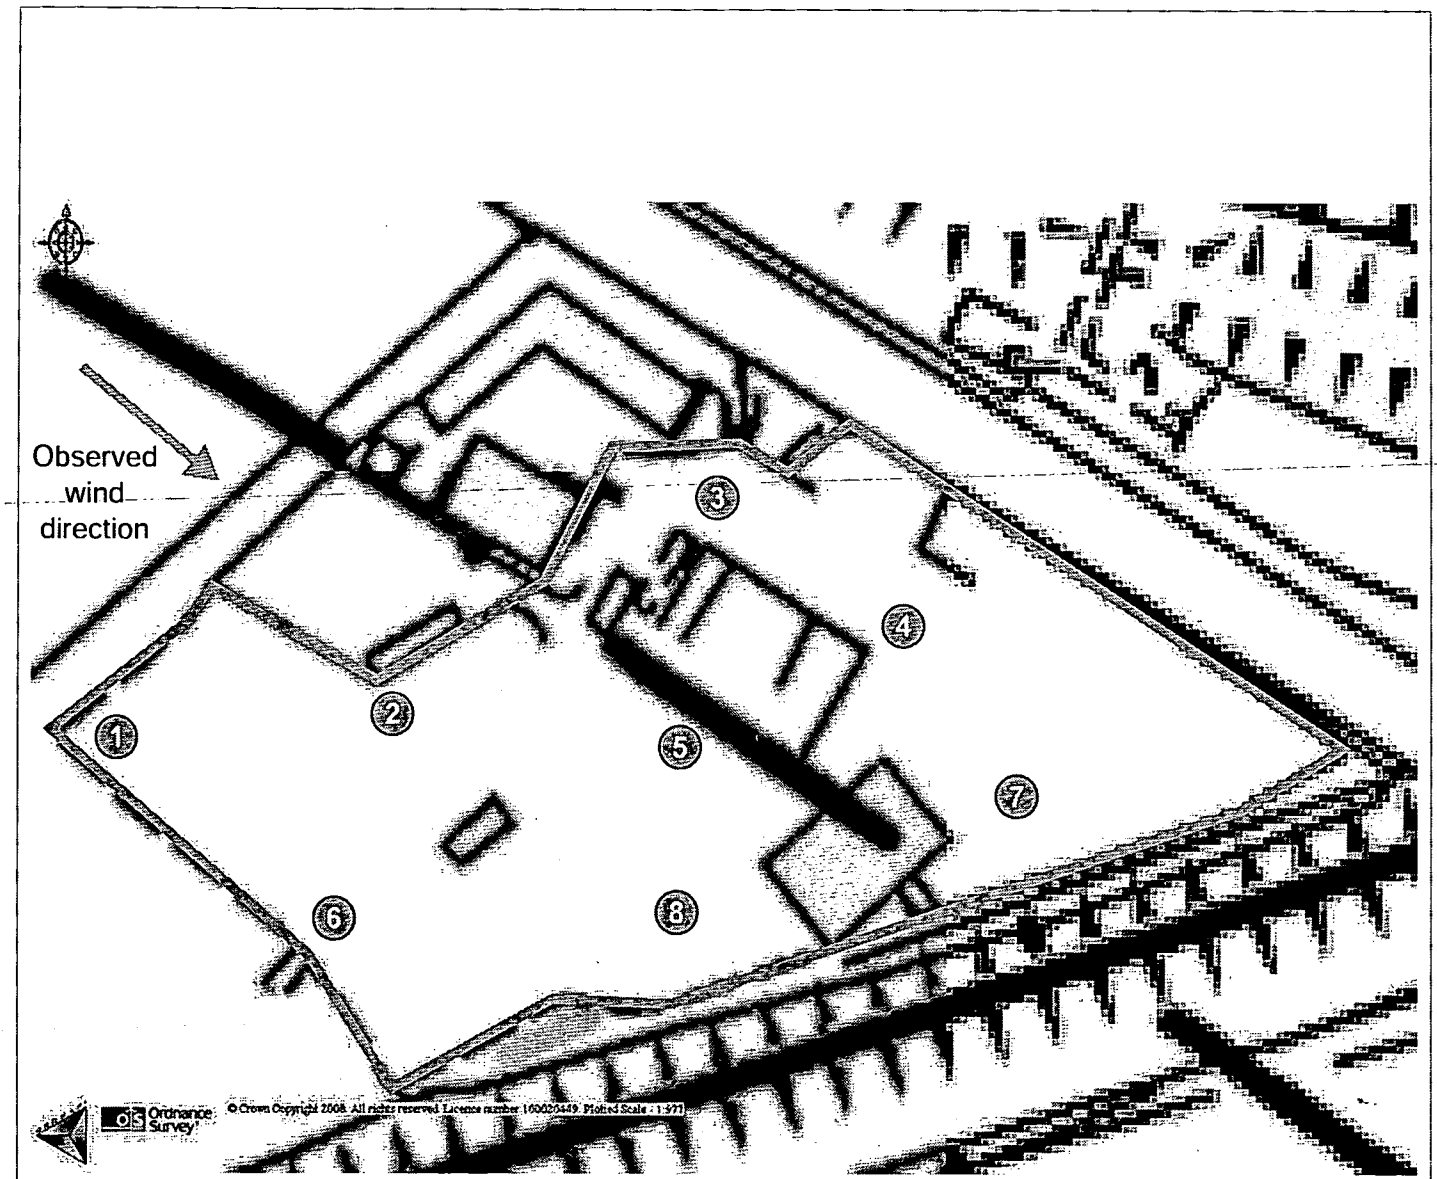

N

Site boundary

Dust & odour monitoring location plan

Drawing Title	Figure A2: Dust & Odour Monitoring Location Plan
Project Title	Materials Recovery Facility, Hinckley
Drawing No	EN7465.GR.DOA.A2
Date	February 2008
File Location	\\nt-mr\wel\projects\en7400s\en7465\graphics\DOA\issued figures

Waterman Environmental
Consulting Engineers & Scientists
www.waterman-group.co.uk

© WATERMAN ENVIRONMENTAL
Reproduced from the Ordnance Survey with the permission of the Controller of Her Majesty's Stationery Office, © Crown copyright, Waterman Environmental, Kirkaldy House, 99 Southwark Street, London, SE1 0JF: Licence number 100012765.