




Site Location Plan and Access 1:200

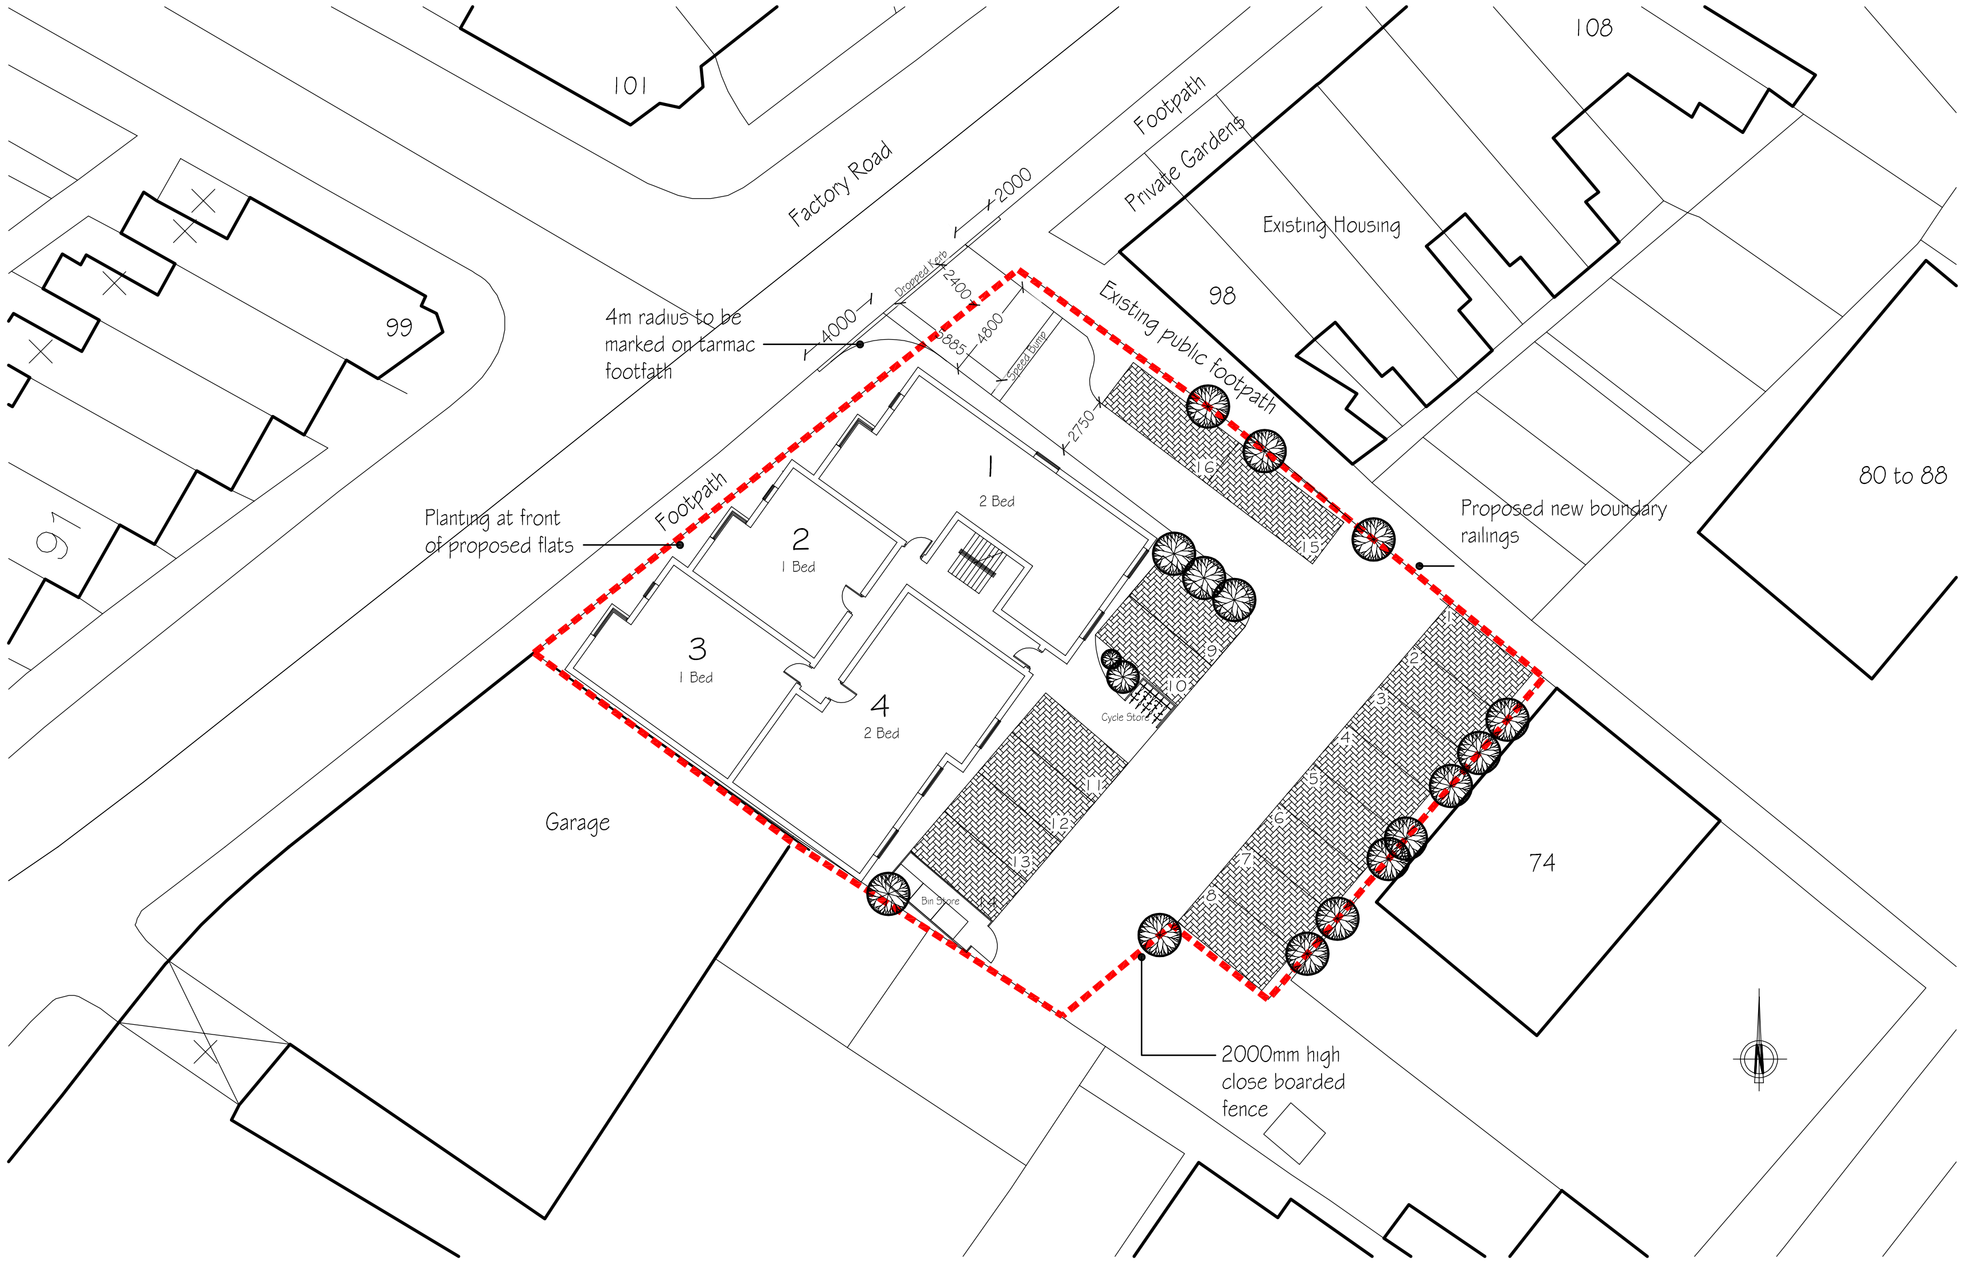


Front Elevation 1:100

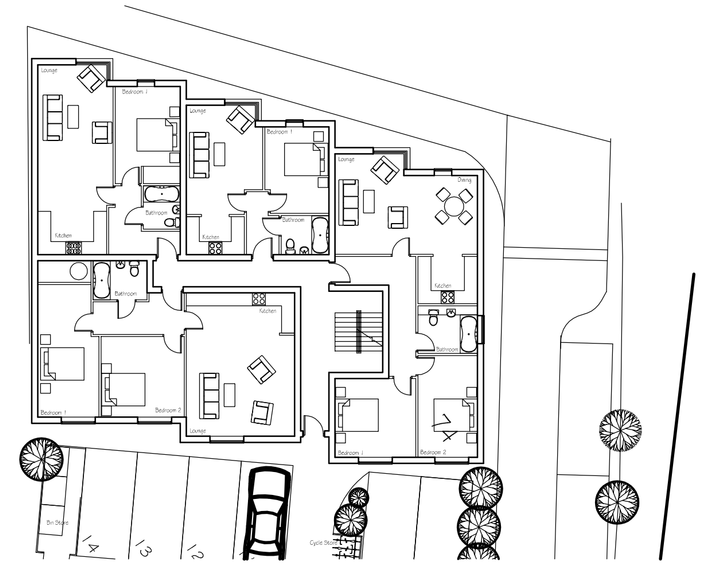

Ground Floor Plan 1:200

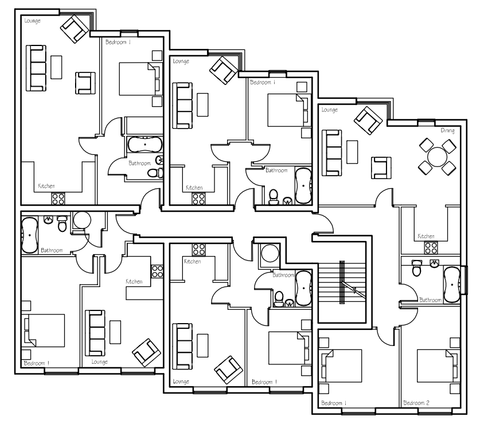

First Floor Plan 1:200

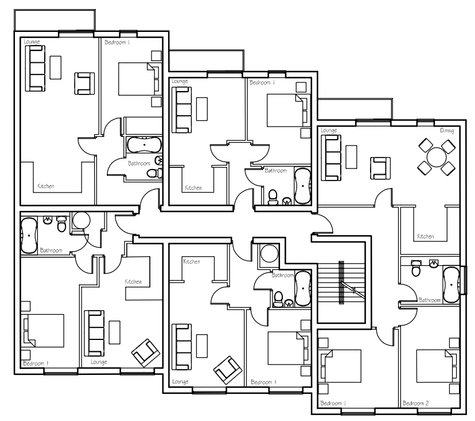

Second Floor Plan 1:200

Schedule of Accommodation

10 No. 1 Bed Apartments
4 No. 2 bed Apartments

Total 14 No. Apartments

THE APPEARANCE AND SCALE ARE INDICITIVE ONLY

notes

This drawing is the copyright of the Architects and may not be reproduced or used except by written permission.

Dimensions must not be scaled from this drawing. The Contractor is to check and verify all building and site dimensions before work is put in hand.

The Contractor is to check and verify with all the Statutory Authorities and the Employer the location and condition of any under ground or overhead services or confirm that none exists prior to work commencing on site.

The Contractor shall comply with enactments regulations and working rules relating to safety health and welfare of work people.

HSSP
ARCHITECTS

HSSP Architects Limited

44 Asfordby Road Melton Mowbray
Leicestershire LE13 OHR

Telephone 01664 563288 Facsimile 01664 503360

E-Mail Info@HSSPArchitects.co.uk Web www.HSSPArchitects.co.uk

project
Housing Development
96 Factory Road
Hinckley
for Mr B Hood

title Outline Planning

date	November 2009
scale	1:100, 1:200
drawn	LHH checked
dwg no	5594P-01B

HSSP A1