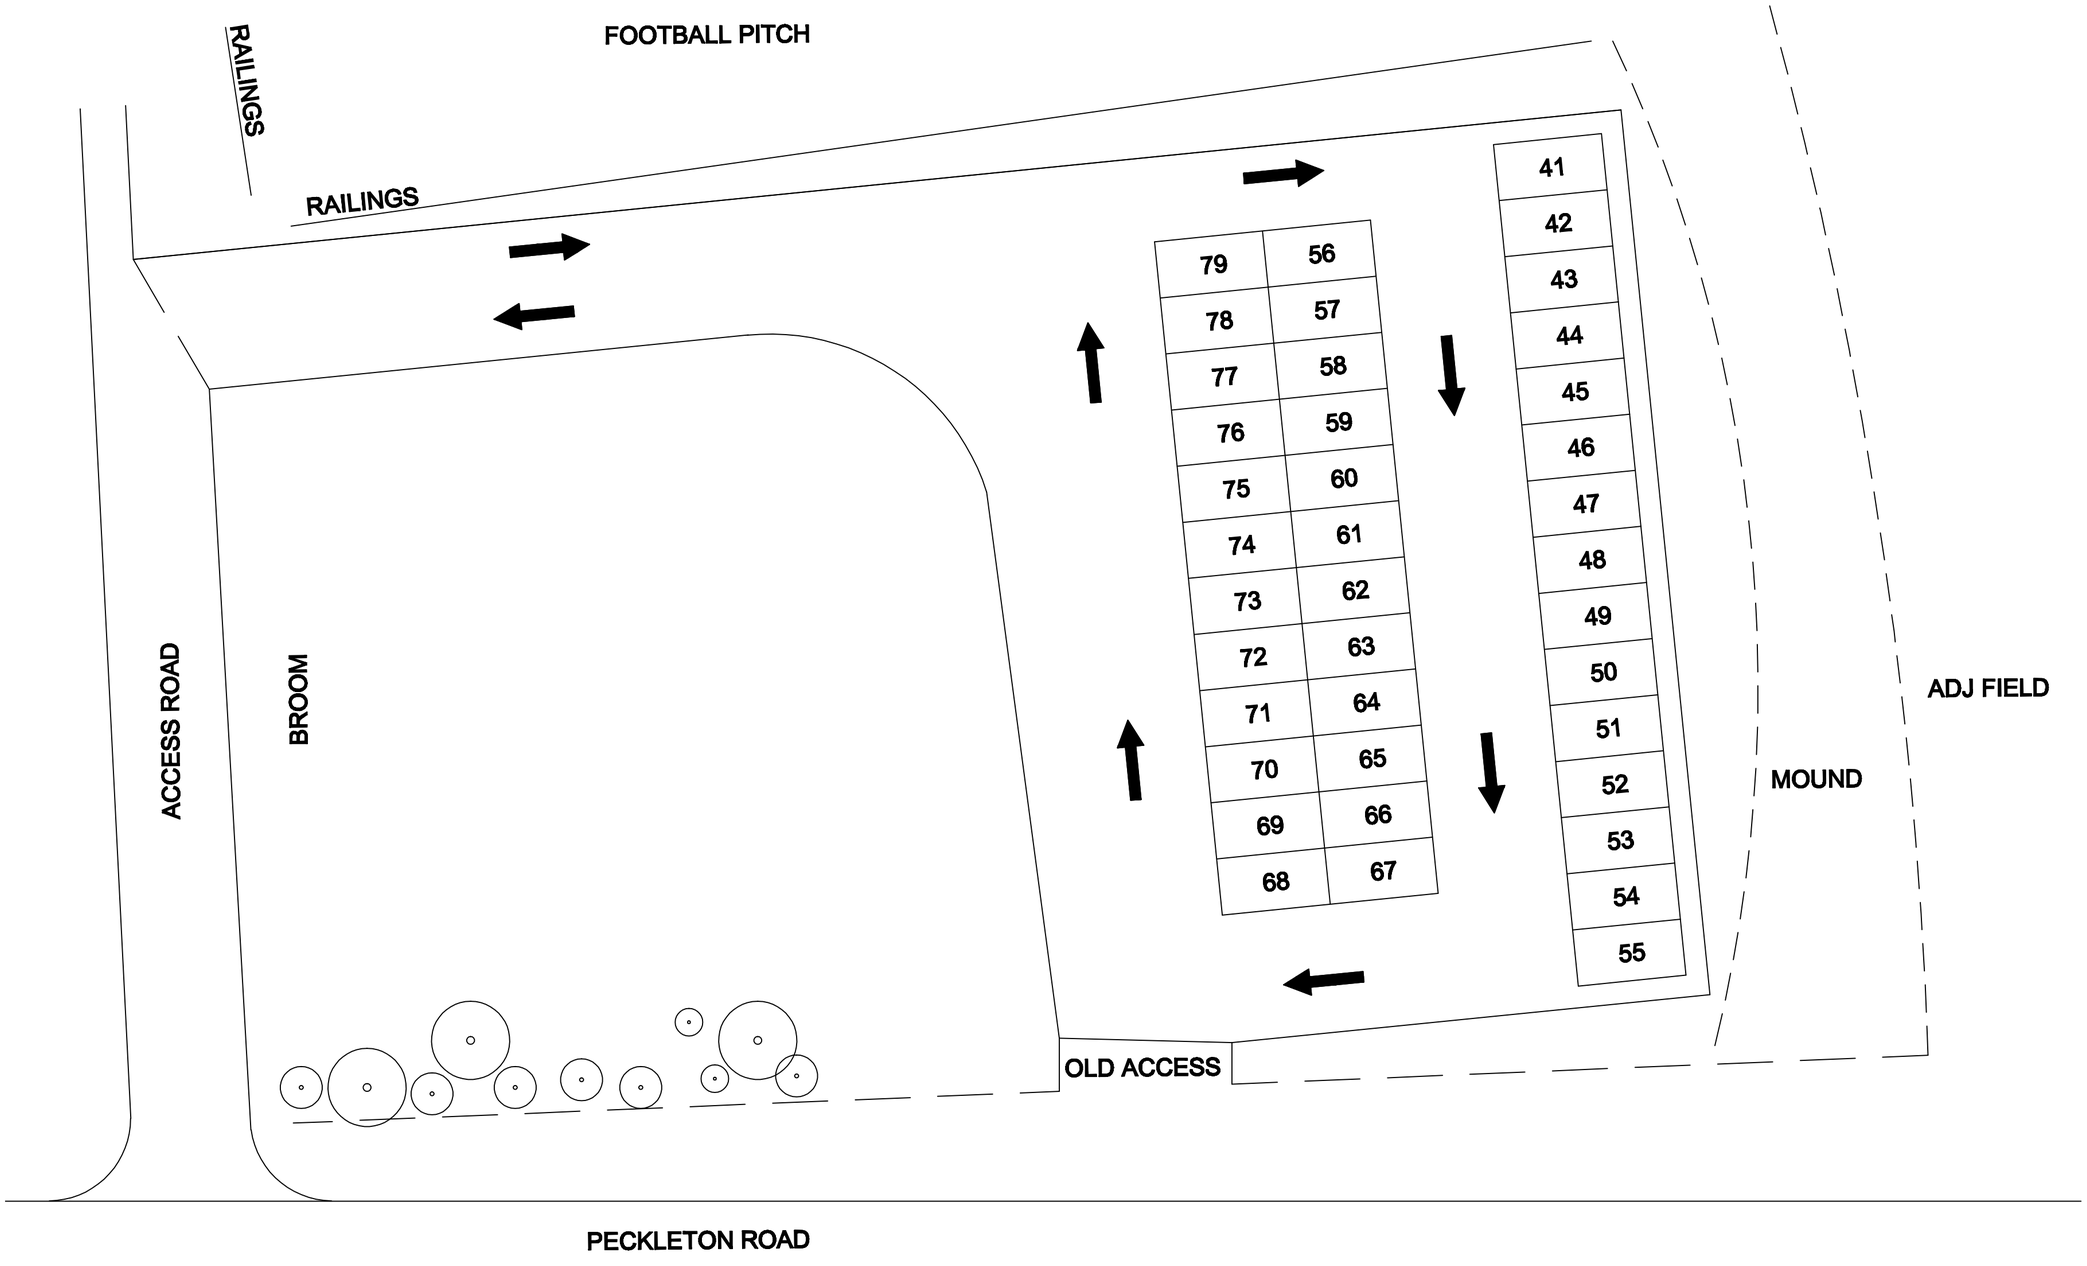



| REV | DATE | AMENDMENT | SIG. |
|---|---|---|---|


NEWBOLD P & J SERVICES
28 BRASCOTE LANE, NEWBOLD VERDON,
LEICESTER, LEICESTERSHIRE,
LE9 9LF
Tel: 01455 824590
Tel: 07527823299
Email: newboldpjservices@gmail.com
www.newboldpjservices.co.uk


CLIENT
Sport in Desford Clubhouse,
The Flying Fields,
Peckleton Lane, Desford,
Leicester, LE9 9JU

PROJECT
Scout Hut Extension

DRAWING TITLE
Planning - Car park Layout

| DRAWING No. | REV |
|---|---|
| PL002 | - |

| DRAWN | JKM | DATE | July 11 |
|---|---|---|---|
| SCALE | 1:200 | CHECKED | AJM |