
DC PLANS

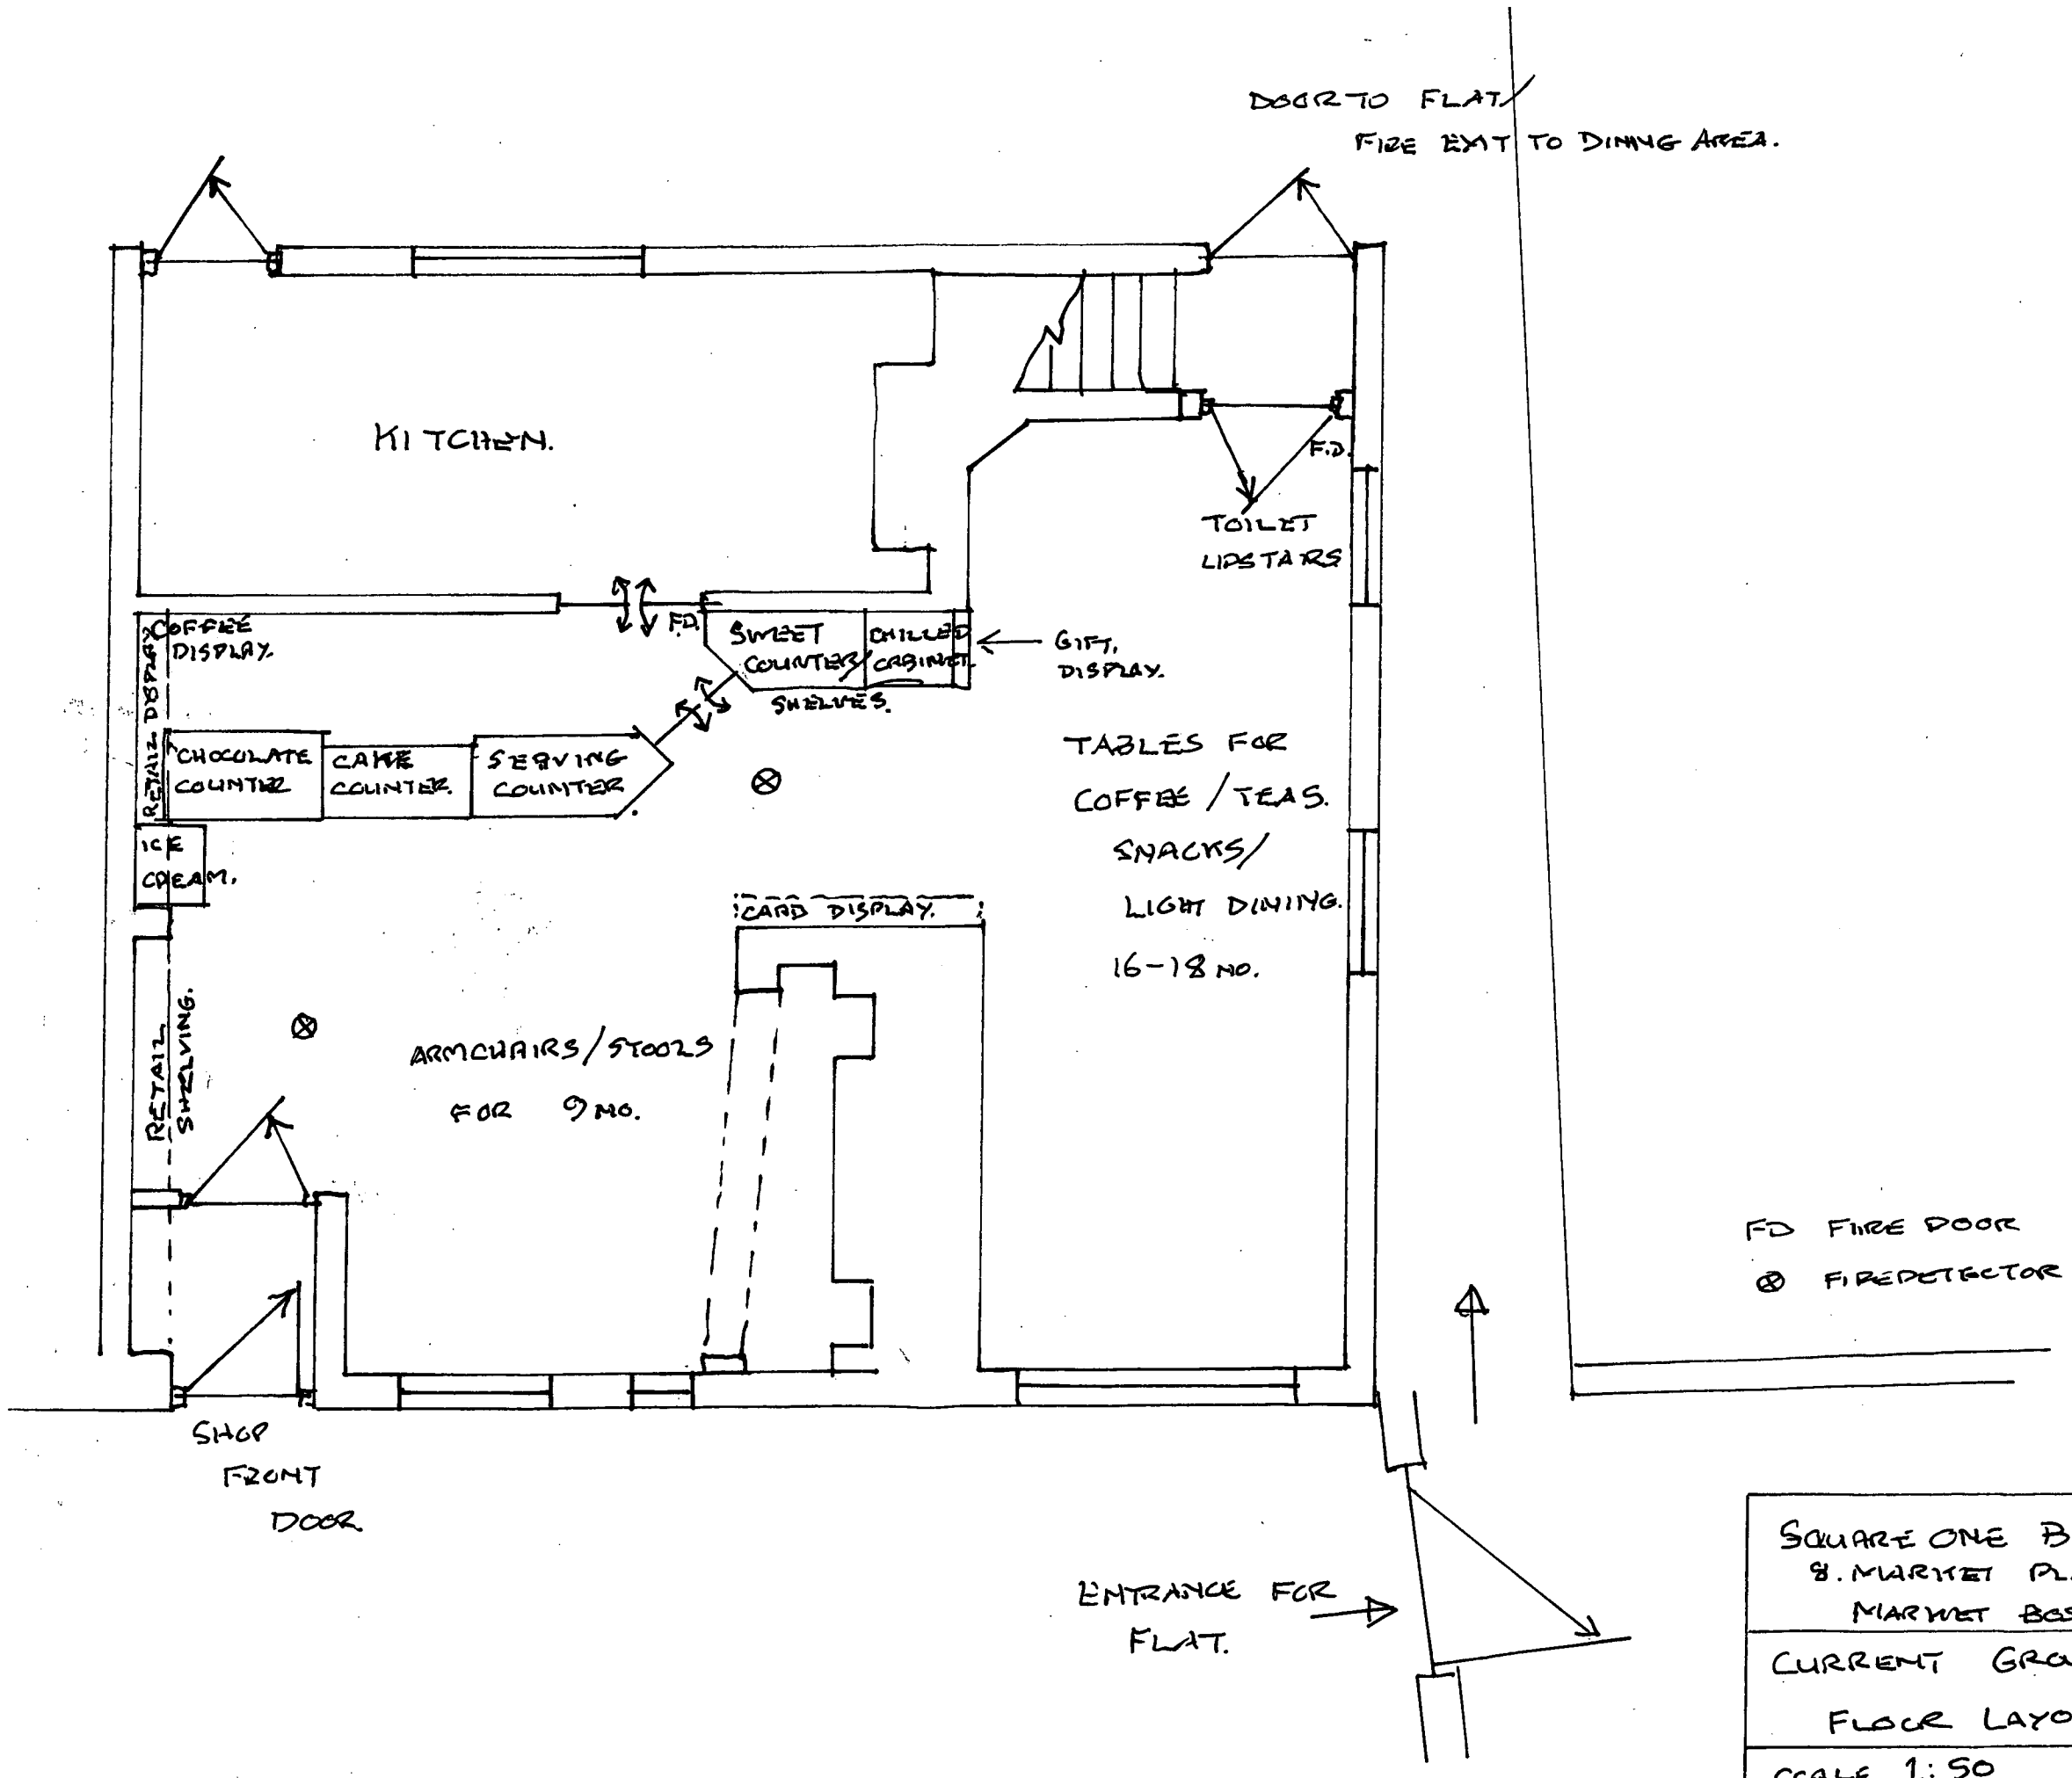

SQUARE ONE BISTRO 8. MARKET PLACE, MARKET BOSWORTH
CURRENT GROUND FLOOR LAYOUT.
SCALE 1:50 1 OF 4