




RESIDENTIAL DEVELOPMENT, MANOR FARM, NORTON JUXTA TWWYCROSS.

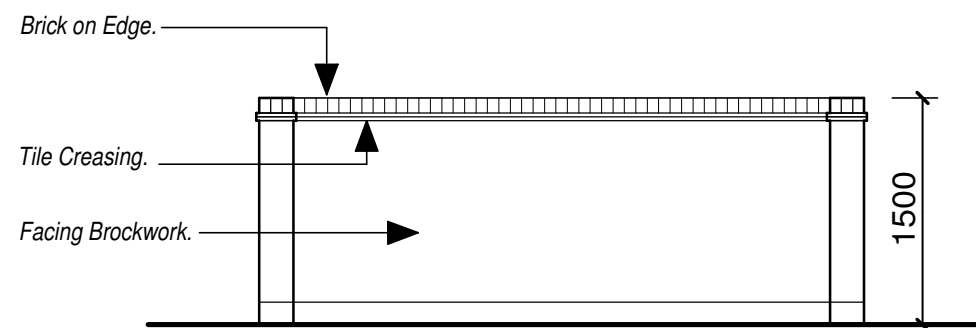


Elevation - facing Wood Lane.
Scale 1/50.

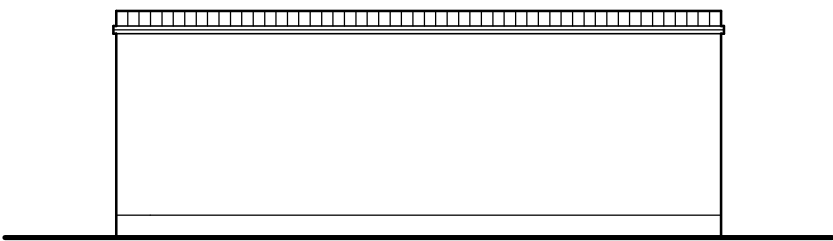

Rear Elevation.
Scale 1/50.

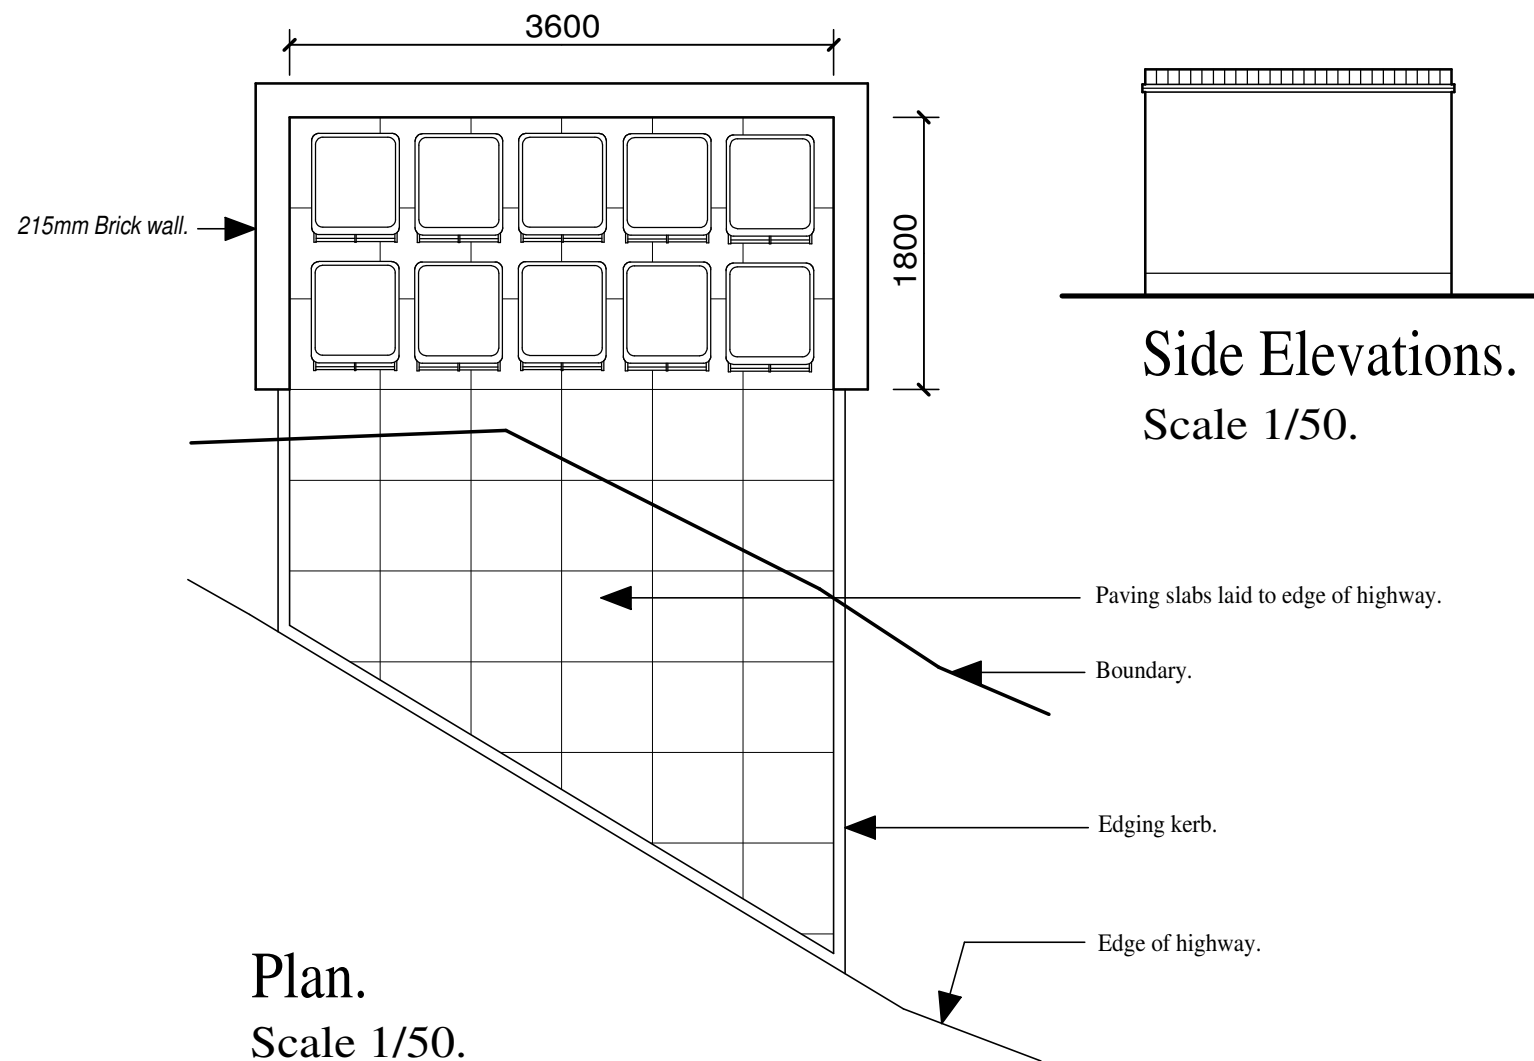

Side Elevations.
Scale 1/50.

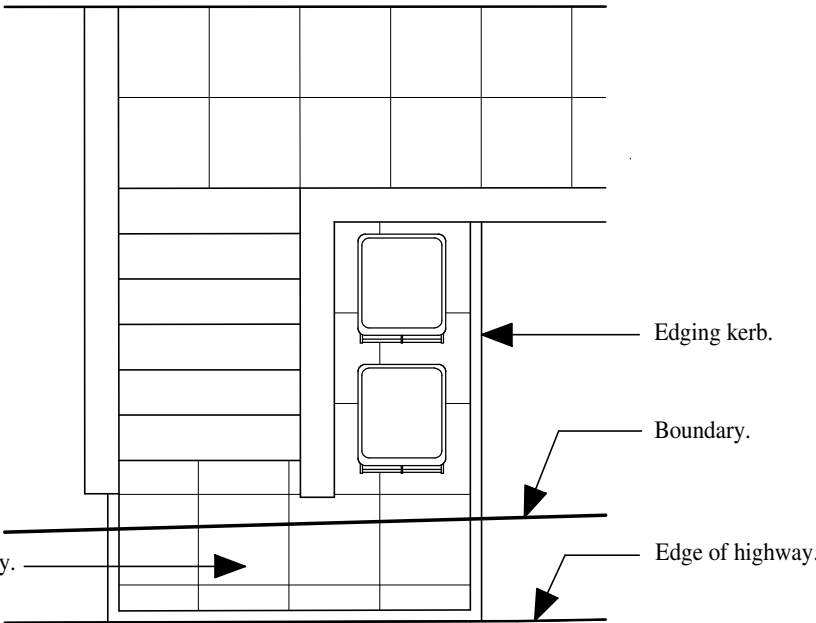


Plan.
Scale 1/50.

Refuse Collection - Plot E.

Plan.
Scale 1/50.

Refuse Collection - Plots A, B, C, D & F.

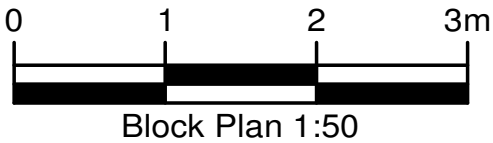

BAILEY DESIGN LIMITED
ARCHITECTURAL, PLANNING & DEVELOPMENT CONSULTANTS

43a MITCHELLS COURT LOWER GUNGATE TAMWORTH
STAFFORDSHIRE B79 7AS Tel 01827 314962

**RESIDENTIAL DEVELOPMENT AT
MANOR FARM, WOOD LANE,
NORTON JUXTA TWYCROSS.**

REFUSE COLLECTION POINT.

SCALE 1/50 @A3.	DATE Sept 23.	DRAWN tb.	JOB No. 9582.401
-----------------------	------------------	--------------	----------------------------

copyright of this drawing and of work executed from it remain the property of BDL