

Drawing No: LG/016/003


Rev

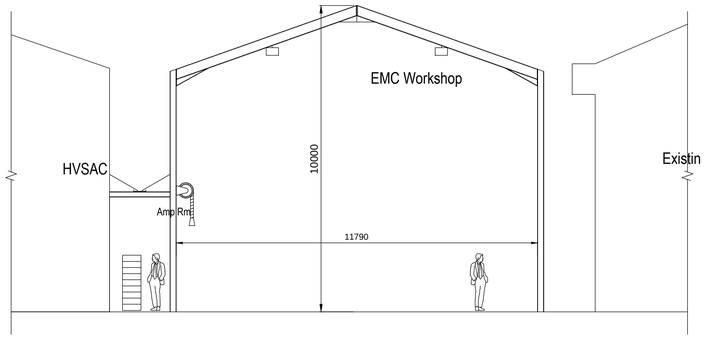


SECTION THROUGH
SCALE 1:100

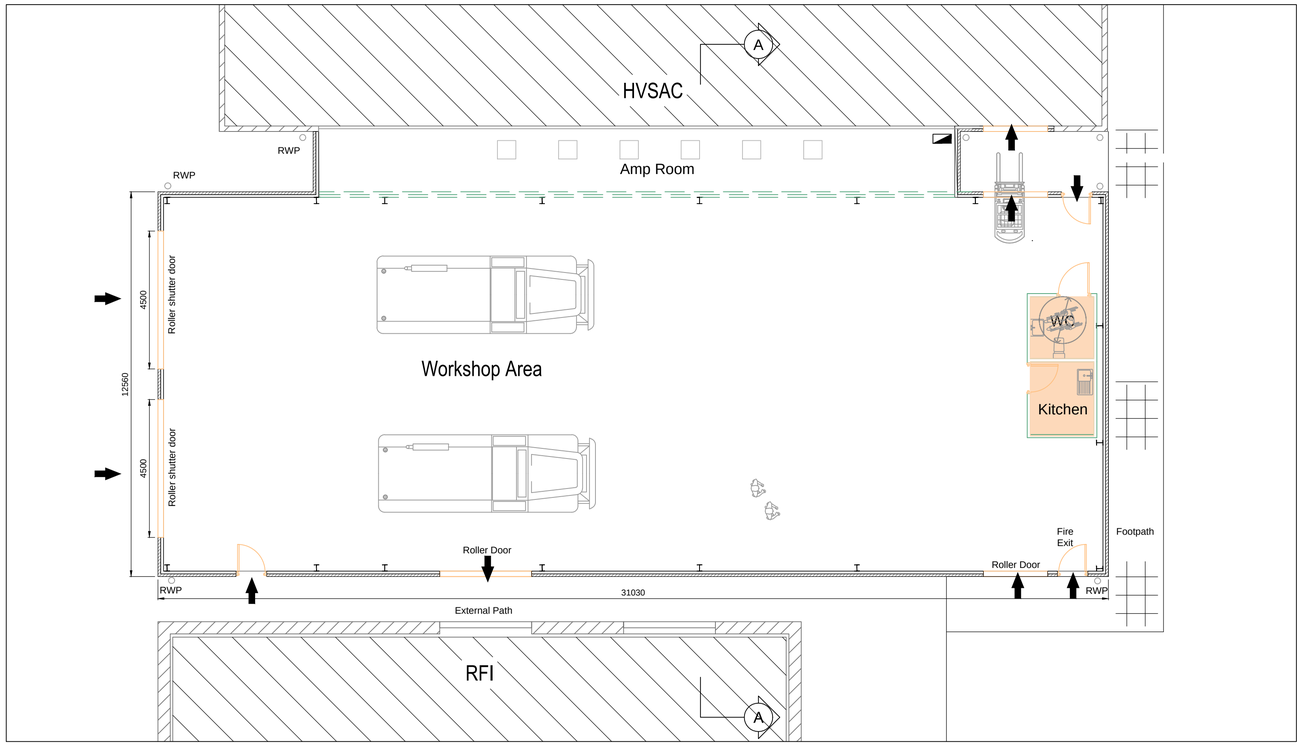


GROUND FLOOR PLAN
SCALE 1:100

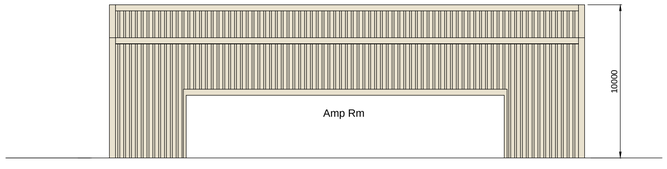


EAST ELEVATION
SCALE 1:200

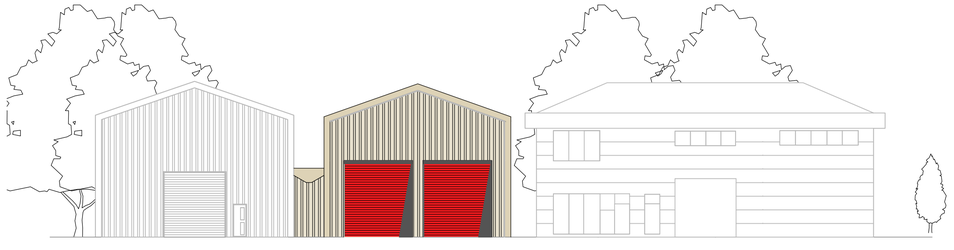

SOUTH ELEVATION
SCALE 1:200

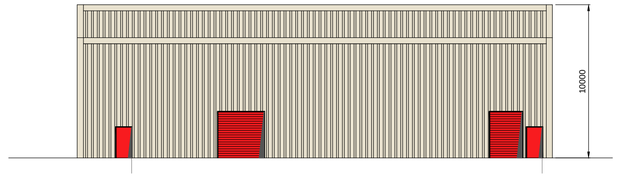

WEST ELEVATION
SCALE 1:200

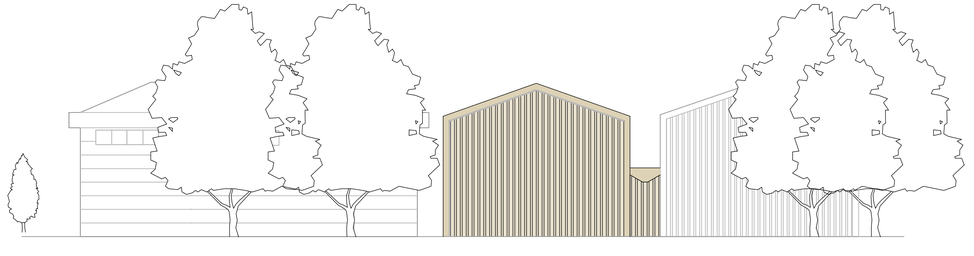

NORTH ELEVATION
SCALE 1:200

DIMENSIONS IN mm UNLESS INDICATED

No	Note	Date
1.	All dimensions are in millimetres.	
2.	The structure of the facility will be steel portal frame.	
3.	The building will be clad on the roof and walls with profiled steel sheeting in a similar profile to HVSAC	
4.	This drawing is to be used to support planning application PP-0118471	

Rev	By	Date	Revision	Chk'd

MIRA
Watling Street
Nuneaton
Warwickshire
CV10 0TU
England
TEL +44 (0)24 7635 5000
FAX +44 (0)24 7635 8000
TEST FACILITY ENGINEERING

© Copyright MIRA Ltd 2010

Project:
EMC WORKSHOP
PLANNING APPLICATION

Drawing Title:
BUILDING LAYOUT AND ELEVATION. SCHEME

A1

Information / Provisional	Tender / Quotation
Date: Apr 10	Date:
Construction / Manufacture	As Built
Date:	Date:

Drawn By:	Checked By:	Approved By:
Apr 10		
Date: IO	Date:	Date:

Project No:	Scale:
171019	1:100, 1:200@A1

Drawing No: LG/016/003

Rev