
DISCONS

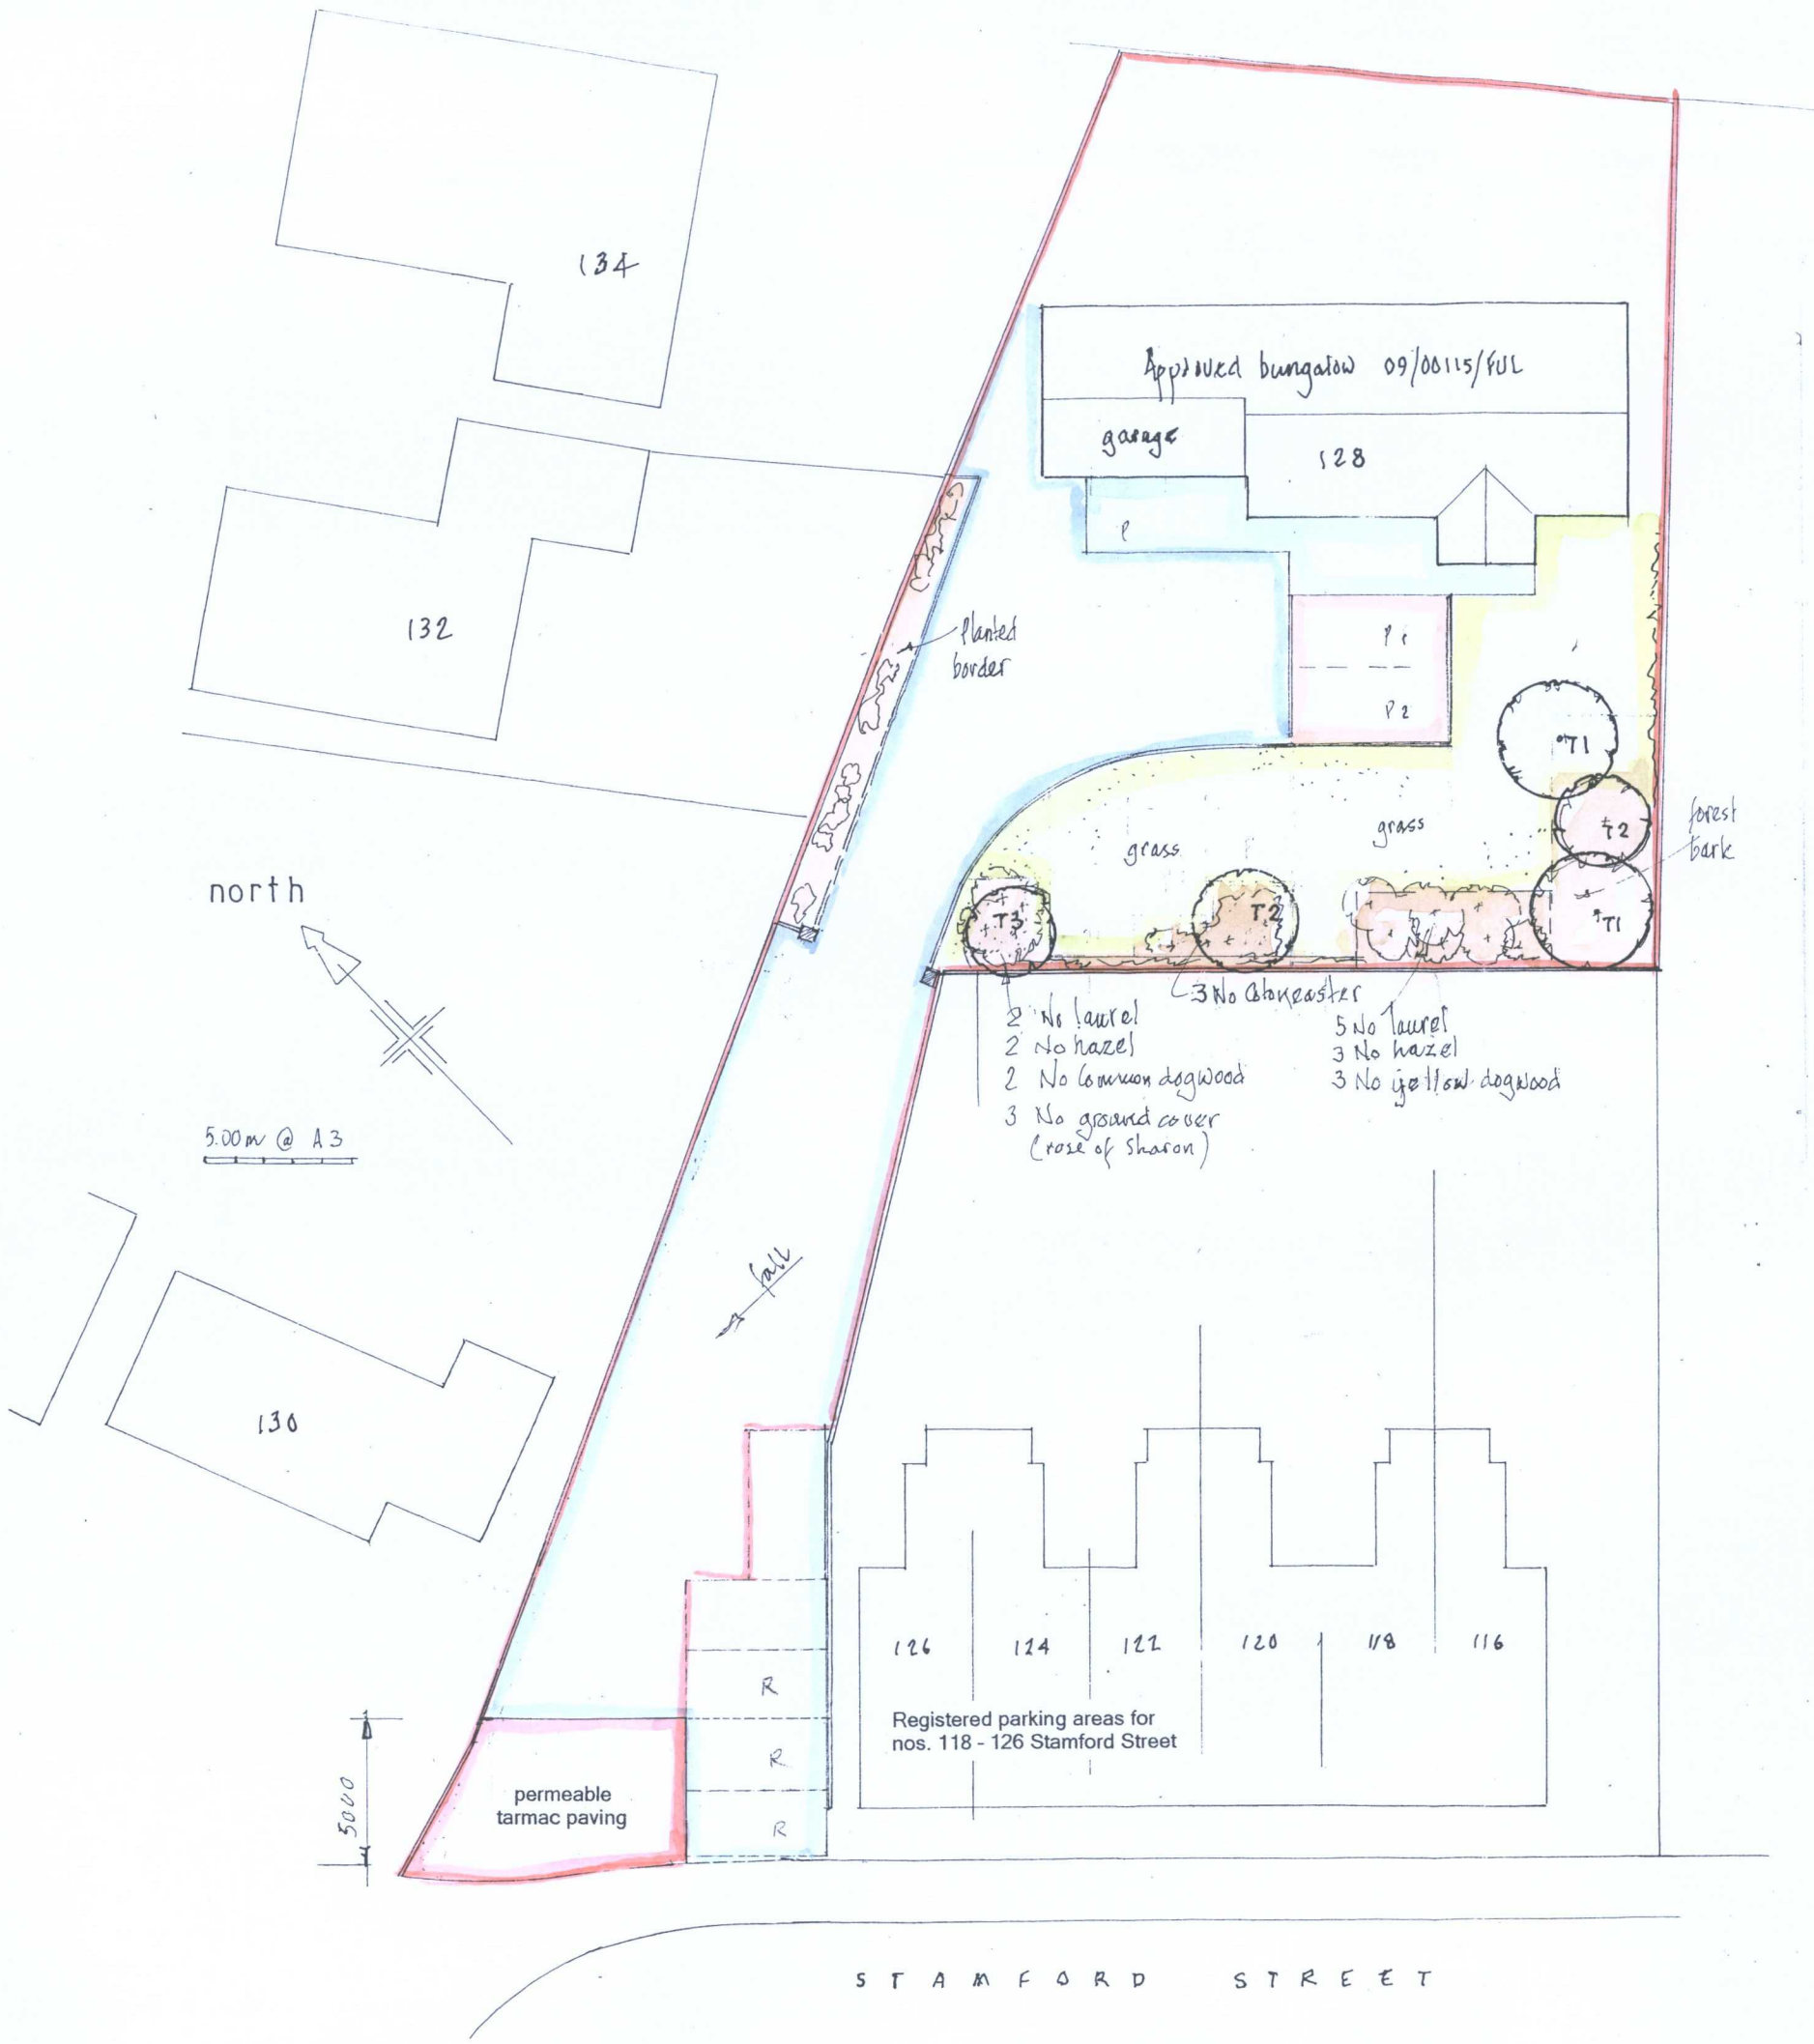

DETAILS TO APPLICATION 09/00115/FUL

Conditions to consent 4, 5, 6, 7 & 9
Revised access drive and parking areas.

Landscaping.

- Existing close boarded fence
- application site boundary
- Tarmac paving
- Concrete paving
- Permeable tarmac paving
- Washed river gravel on weed barrier - (150mm stone base for parking areas)
- Grass
- planting areas

planting schedule

trees:- container grown 1.75 m standards with tree spirals and support posts with ties.
All planting to be to BS 4428:1989 (Code of Practice for general landscape operations)

T1	2 no	Sorbus Aucuparia	(Rowan)
T2	2 no	Carpinus Betulus	(Hornbeam)
T3	1 no	Prunus Avium	(Wild Cherry)

Mixed planting pot grown 45cm / 60cm shrubs
Planting areas in top soil with weed barrier with forest bark

7 no	Prunus Llaurocerasus	(Laurel)
5 no	Corylus Avellana	(Hazel)
3 no	Cornus Stol. Flaviramea	(Yellow Dogwood)
2 no	Cornus Sanguinea	(Common Dogwood)
3 no	Cotoneaster Lacteus	(Cotoneaster)
3 no	Hypericum Calycinum	(Rose of Sharon)

Revision R3 - 3no Parking bays removed . 14/02/2012

DAVID HAYNES dip. Arch. A.R.I.B.A. **ARCHITECT**
56, Leicester Road, Groby, Leicester LE6 0DJ
tel & fax: 0116 2872597 mob: 07973 156209 email: david@dandmhaynes.co.uk

BUNGALOW R/O 116 - 126 STAMFORD STREET, RATBY, LEICESTER. LE6 0JU
G. NORTH

scale 1:250 date 08/2011 drawing number 3665/7R3