
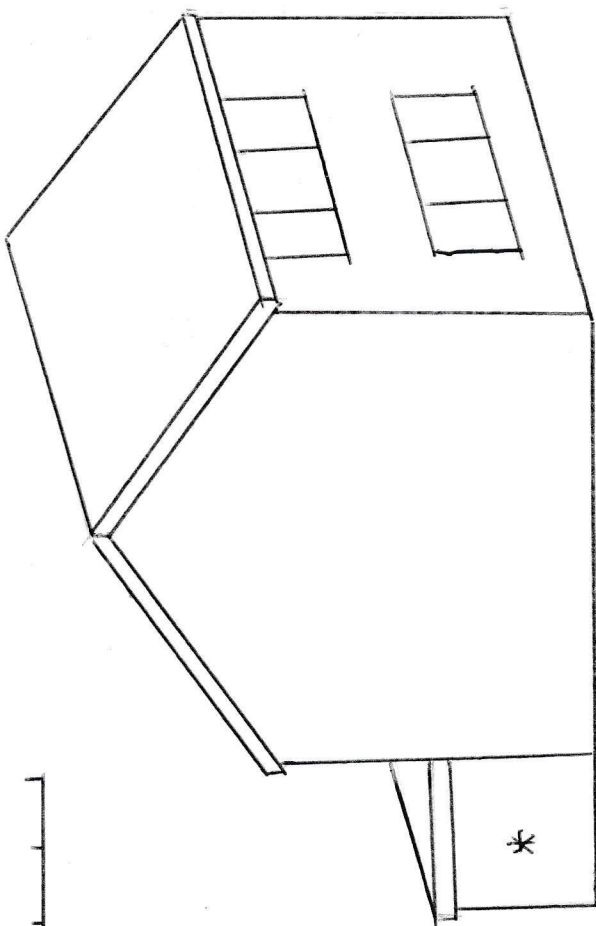
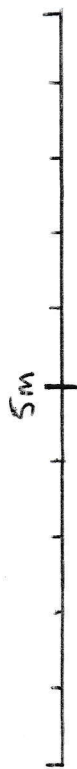


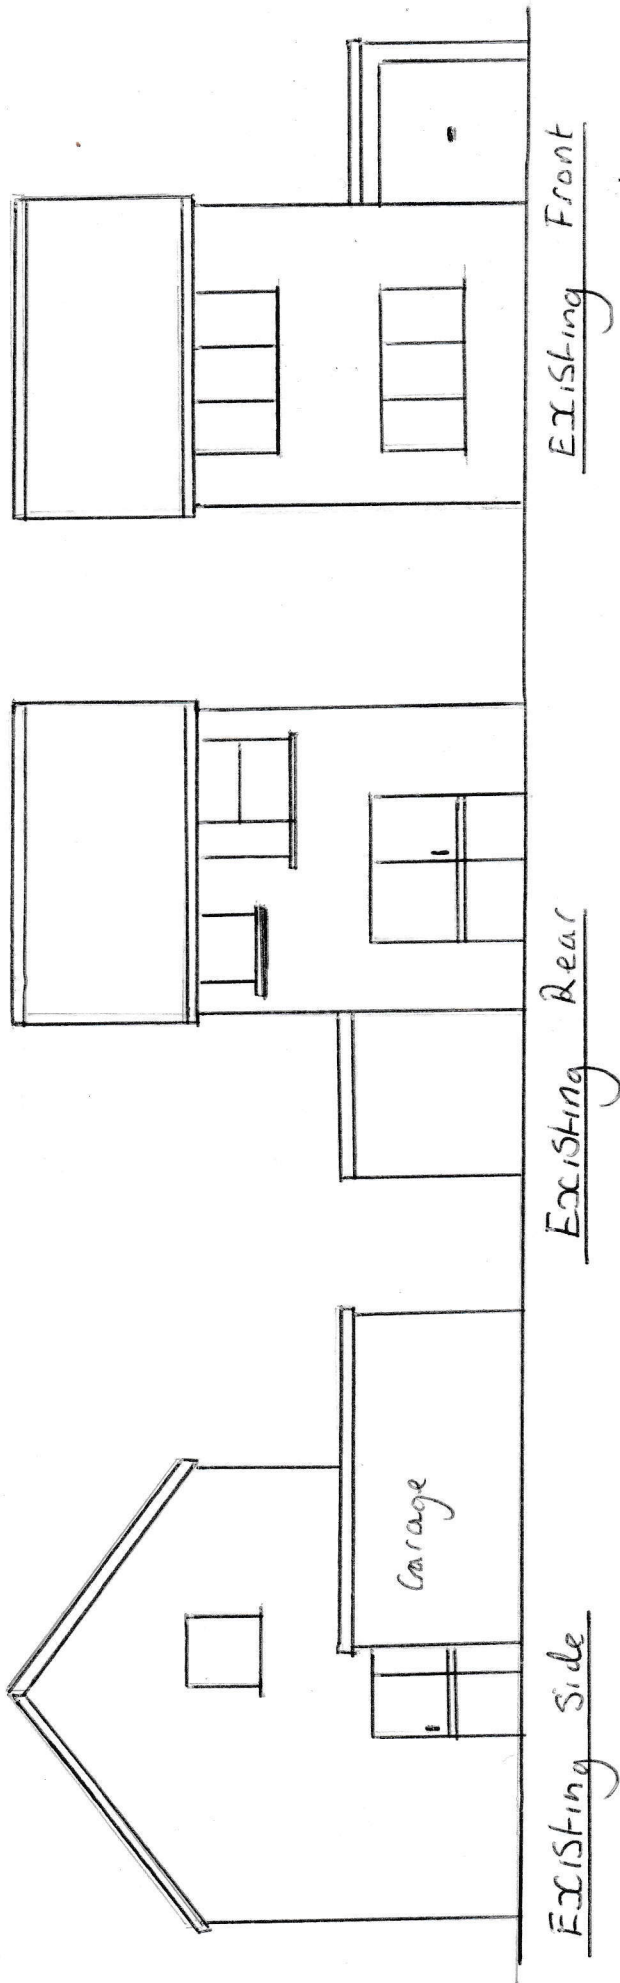

Proposed Side Elevation *