



Proposed SUDs features-
Subject to Engineer's
details and design.

Proposed LEAP
Children's Play
Area



Relocation / Rectifying
of existing footpath

Pumping
Station


Proposed
SUDs features

Substation

Leicester Road

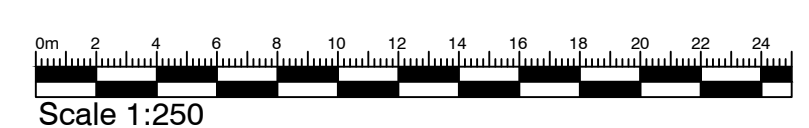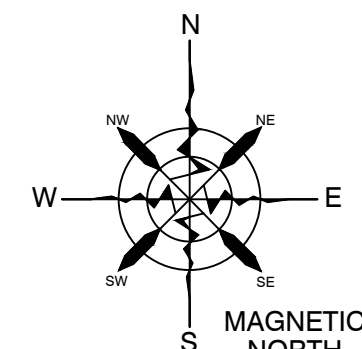

Notes
© This drawing is the copyright of the Engineers and may not be reproduced or used except by written permission.
Drawings must not be scaled. Work to figured dimensions only

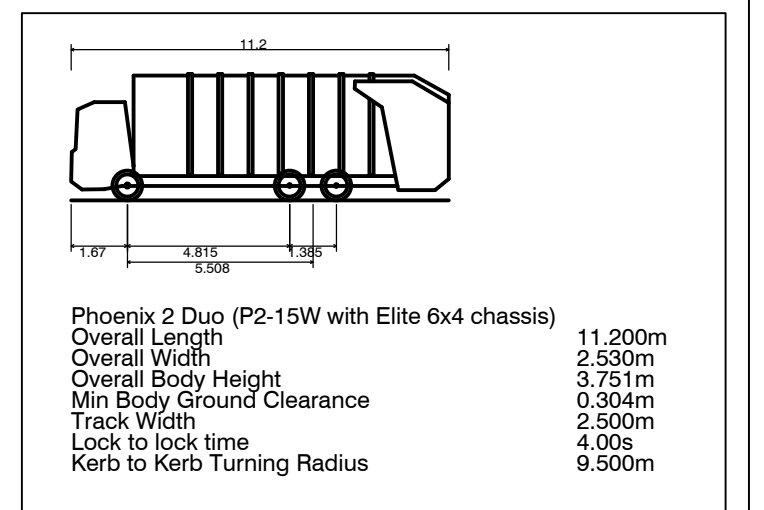

REV	DATE	AMENDMENT	BY
C	28.11.24	Updated to latest layout	BPL
B	25.11.24	Revised to suit latest layout	BPL
A	23.10.24	Revised to suit latest layout	BPL



DRAWING STATUS: PRELIMINARY

CLIENT: Vistry Partnerships

PROJECT: Leicester Road, Earl Shilton

TITLE: Refuse Tracking (Sheet 1 of 2)

DATE 10.10.2024	DRAWN BPL
SCALE 1:250	CHECKED DJH
DRAWING NUMBER 24000-200	REVISION C