


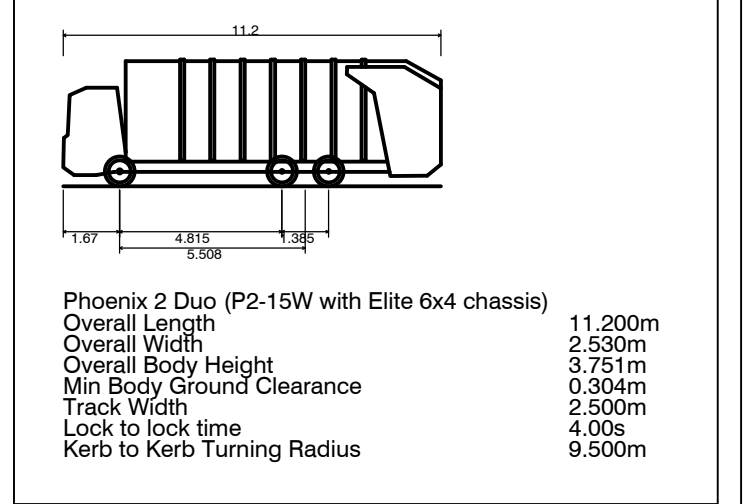

Notes
© This drawing is the copyright of the Engineers and may not be reproduced or used except by written permission.
Drawings must not be scaled. Work to figured dimensions only



C	28.11.24	Updated to latest layout	BPL
B	25.11.24	Revised to suit latest layout	BPL
A	23.10.24	Revised to suit latest layout	BPL
REV	DATE	AMENDMENT	BY



DRAWING STATUS:		PRELIMINARY	
CLIENT		Vistry Partnerships	
PROJECT		Leicester Road, Earl Shilton	
TITLE		Refuse Tracking (Sheet 2 of 2)	
DATE 10.10.2024		DRAWN	BPL
SCALE 1:250	SIZE A0	CHECKED	DJH
DRAWING NUMBER 24000-201		REVISION C	