


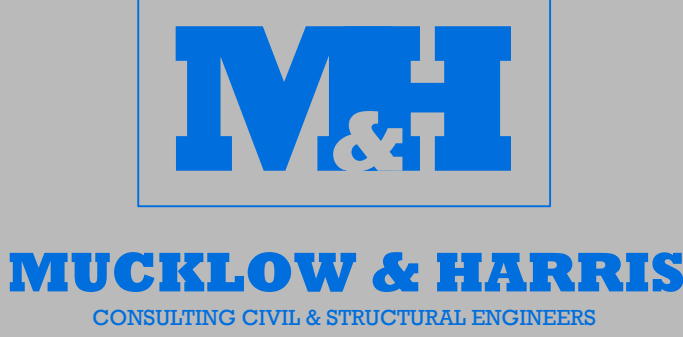

Notes
© This drawing is the copyright of the Engineers and may not be reproduced or used except by written permission.
Drawings must not be scaled. Work to figured dimensions only

A		28.11.24		Updated to latest layout		BPL	
REV	DATE	AMENDMENT				BY	
 MUCKLOW & HARRIS CONSULTING CIVIL & STRUCTURAL ENGINEERS							
DRAWING STATUS: PRELIMINARY							
CLIENT: 							
PROJECT: Leicester Road, Earl Shilton							
TITLE: Visibility Splays							
DATE: 28.11.2024		DRAWN: BPL		CHECKED: DJH		REVISION: A	
SCALE: 1:250		SIZE: A0		DRAWING NUMBER: 24000-202		REVISION: A	