

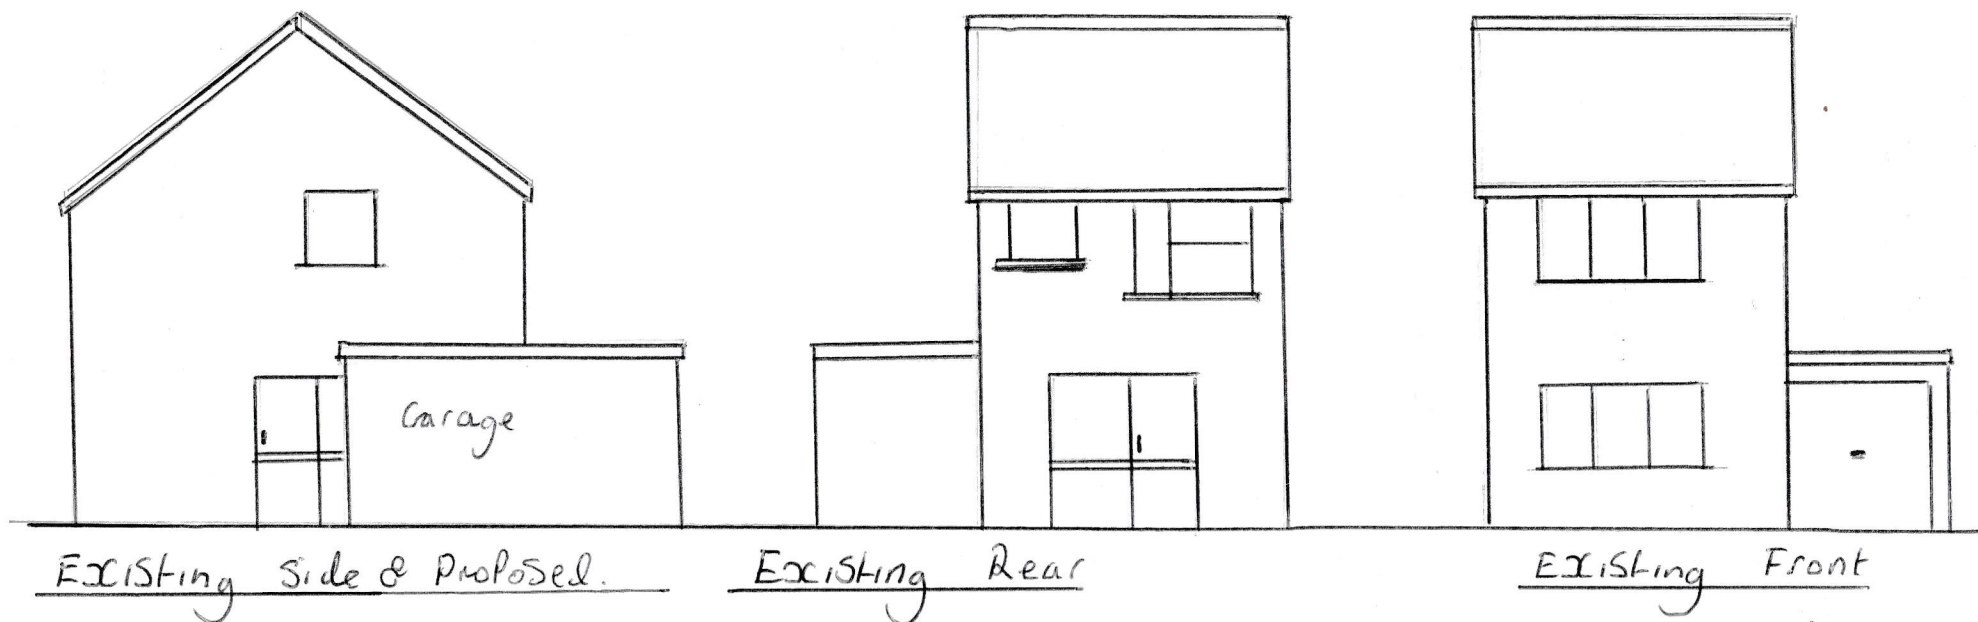


1:100 Scale.

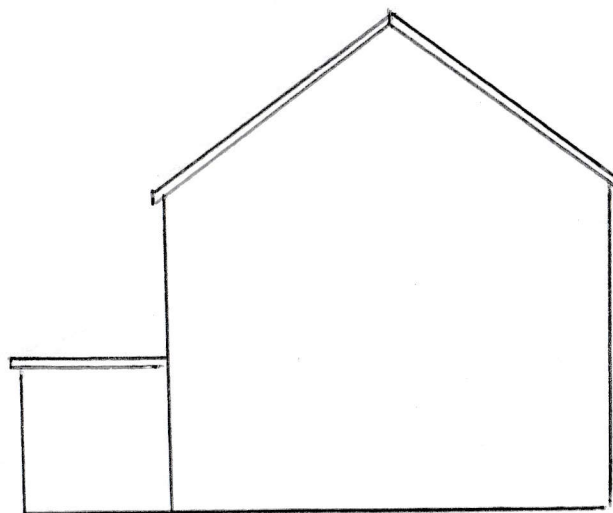

Proposed Side
Neighbouring Elevation.

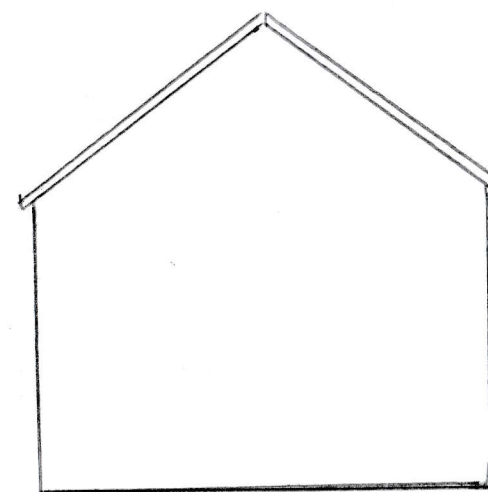

Existing Side
Neighbouring Elevation