
91 Trinity Lane, Hinckley

Site Location Plan

DEVELOPMENT SERVICES
- 9 NOV 2007
RECEIVED

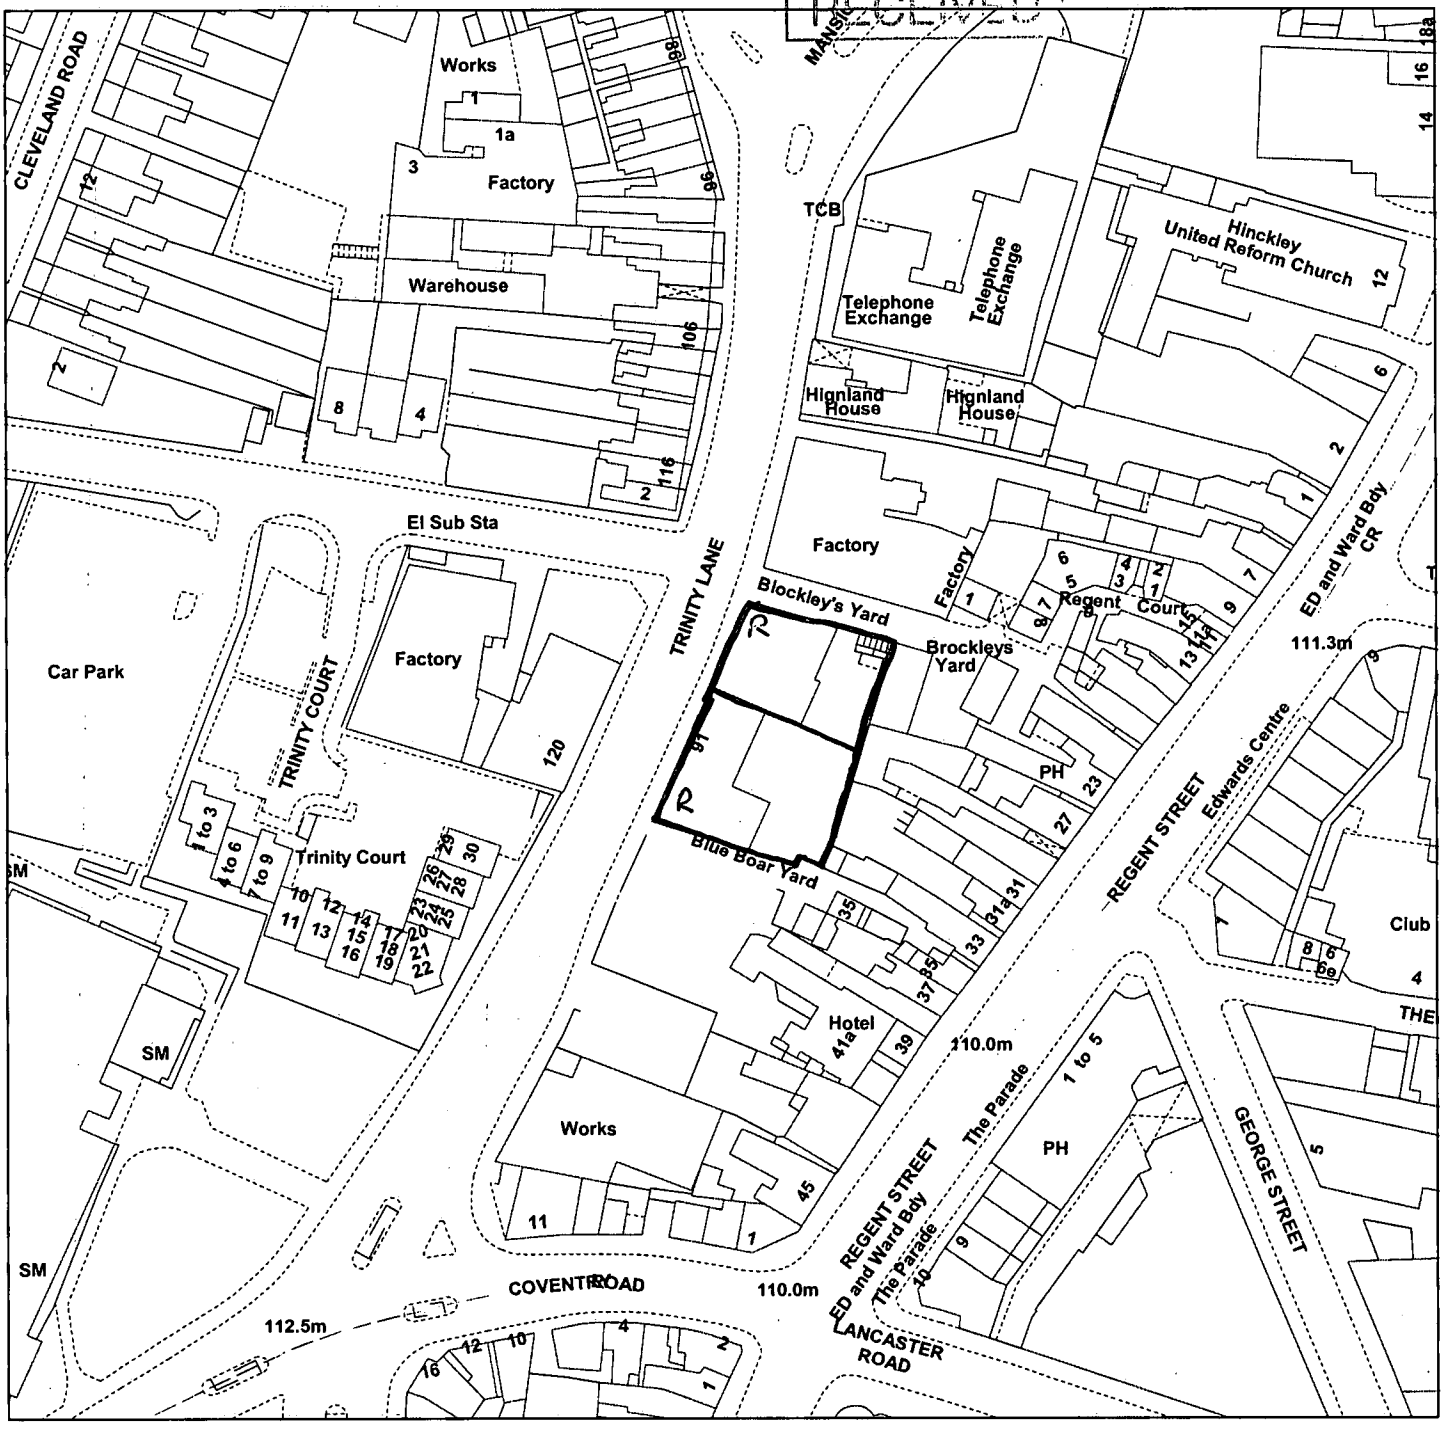

Scale : 1:1250

Reproduced from the Ordnance Survey map with the permission of the Controller of Her Majesty's Stationery Office © Crown Copyright 2000.

Unauthorised reproduction infringes Crown Copyright and may lead to prosecution or civil proceedings.

Organisation	HBBC
Department	Development and Culture
Comments	
Date	07 November 2007
SLA Number	Not Set

*Produced using ESRI (UK)'s MapExplorer 2.0 - **http://www.esriuk.com***