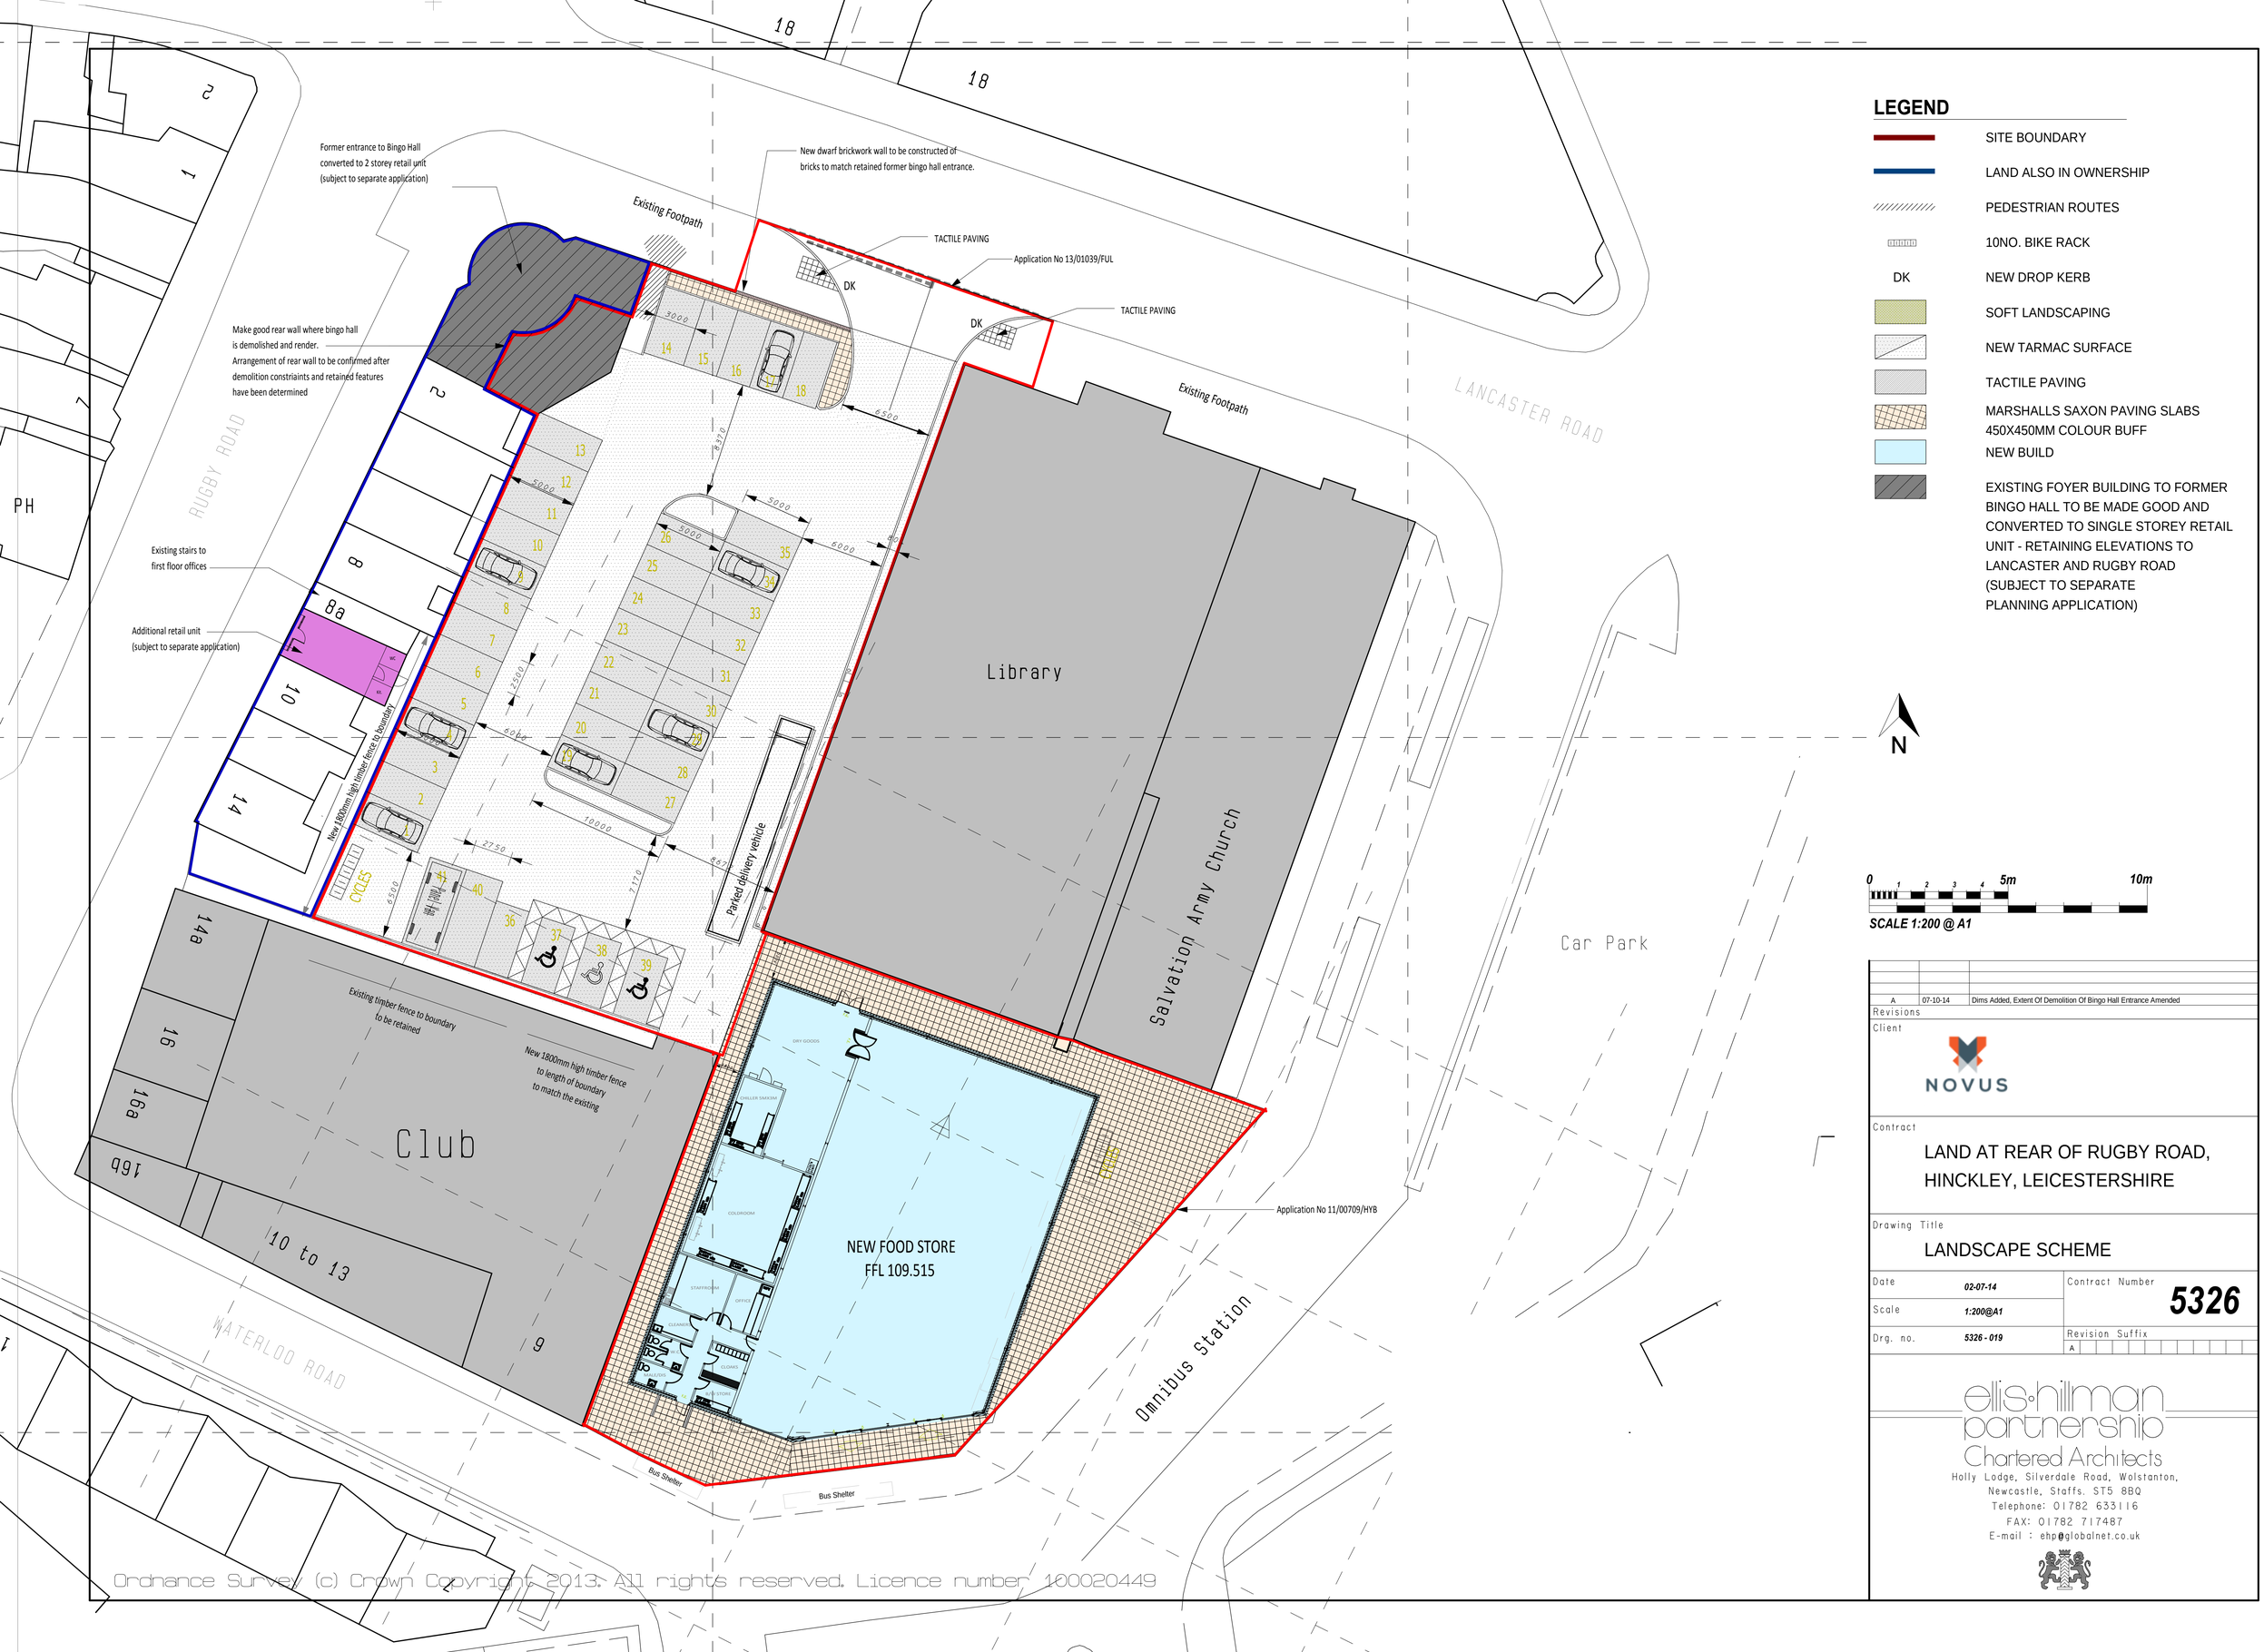

Former entrance to Bingo Hall converted to 2 storey retail unit (subject to separate application)
New dwarf brickwork wall to be constructed of bricks to match retained former bingo hall entrance.
Existing Footpath
TACTILE PAVING
Application No 13/01039/FUL
DK
Make good rear wall where bingo hall is demolished and render. Arrangement of rear wall to be confirmed after demolition constraints and retained features have been determined
Existing Footpath
LANCASTER ROAD
RUGBY ROAD
Existing stairs to first floor offices
Additional retail unit (subject to separate application)
New 1800mm high timber fence to boundary
CYCLES
Parked delivery vehicle
Library
Salvation Army Church
Car Park
Existing timber fence to boundary to be retained
New 1800mm high timber fence to length of boundary to match the existing
Club
NEW FOOD STORE
FFL 109.515
GRY GOODS
CHILLER 5MX3M
COLDROOM
STAFFROOM
OFFICE
CLEANERS
FLOATS
PALLET STORE
Application No 11/00709/HYB
WATERLOO ROAD
Omnibus Station
Bus Shelter
Bus Shelter
PH
RUGBY ROAD
1
2
7
8
8a
10
14
14a
16
16a
16b
10 to 13
9
18
18
3000
6500
8370
5000
5000
6000
2500
4000
10000
2750
6500
7170
6500
5000
5000
5000