


OS MasterMap 1250/2500/10000 scale
Monday, July 17, 2023, ID: JEW-01115152
maps.johnnewright.com

1:1250 scale print at A4, Centre: 439467 E, 304981 N

©Crown Copyright Ordnance Survey. Licence no. AC0000805567

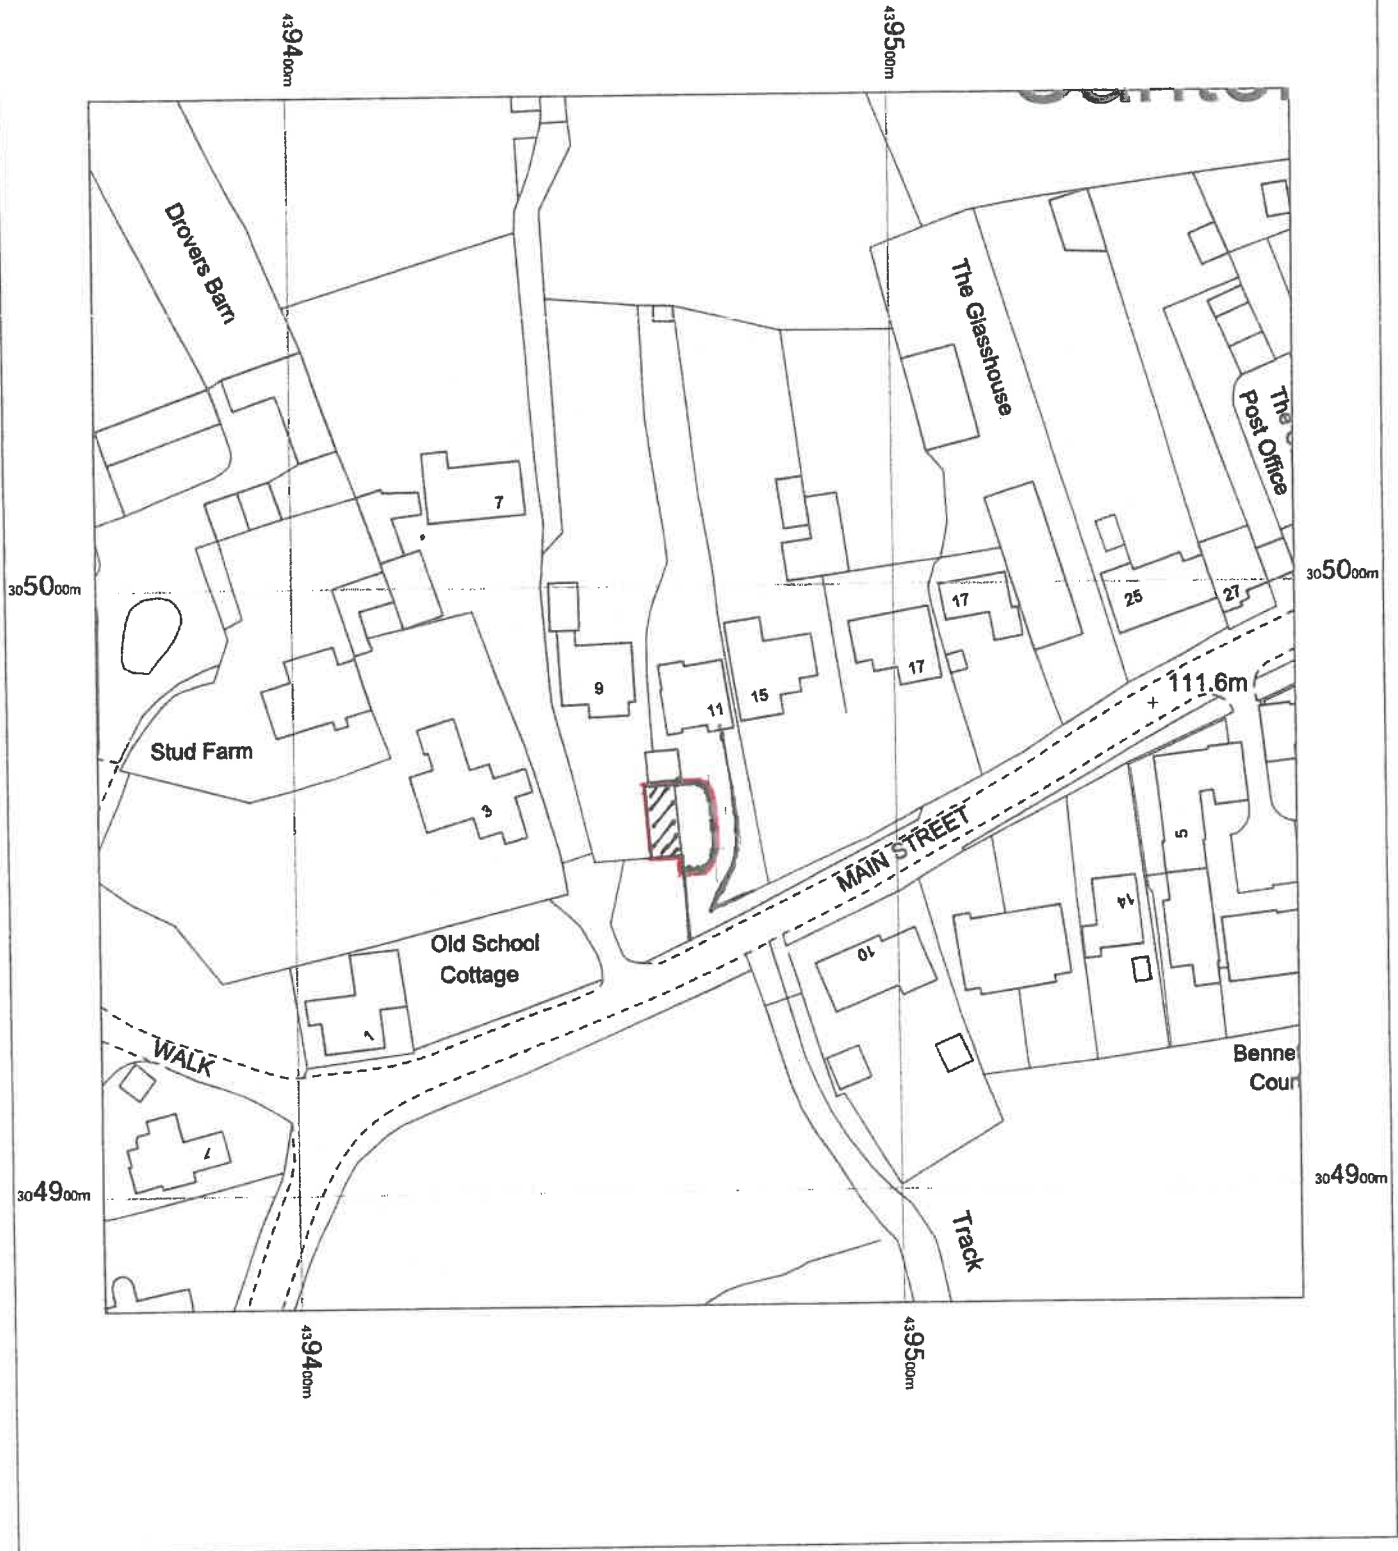

Copyshop

& Business Bureau
www.copyshopinckley.co.uk