
PROPOSED EXTENSION TO SPORTS FACILITIES AT Sport in Desford.

BOUNDARY 1 - POST + RAIL WITH PLANTING OF
- SMALL LEAVE LIME
- ASH
- HOLLY
- OAK
- COMMON ASH

BOUNDARY 2-3-4 ALL EXISTING HEDGE + TREE

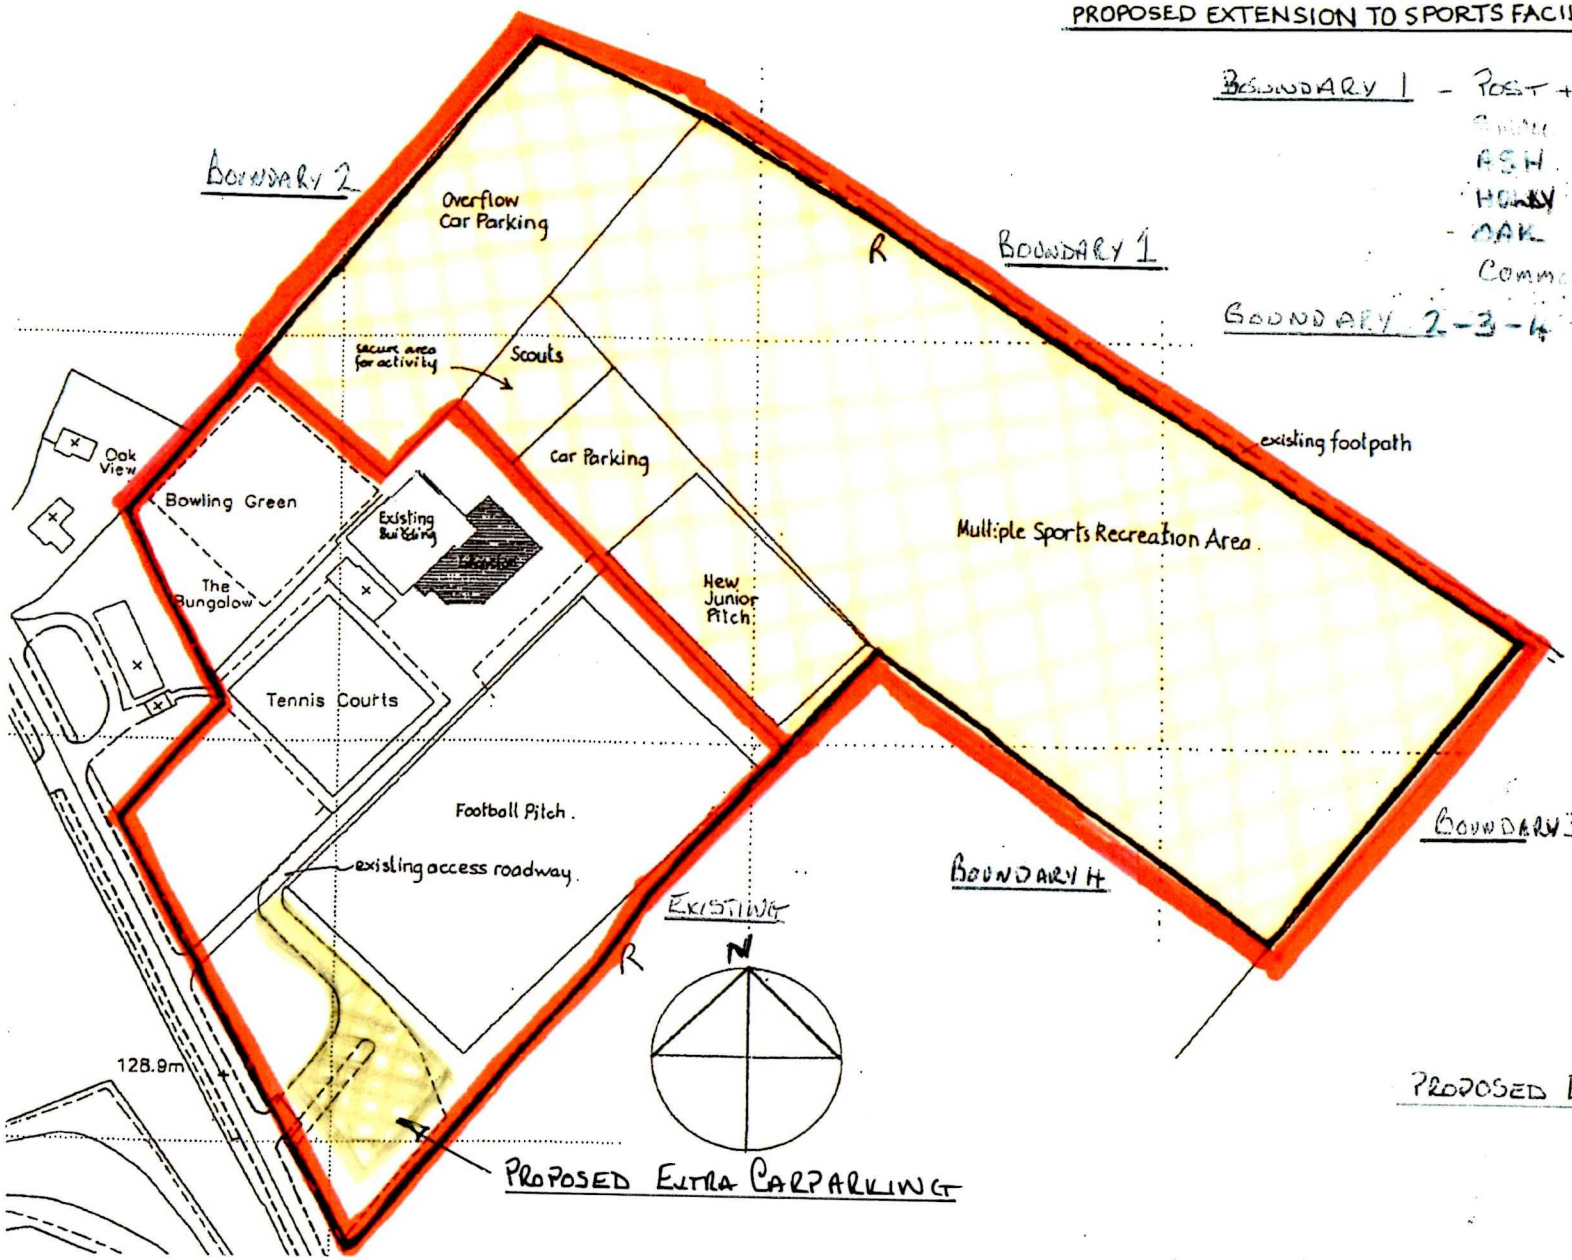

BOUNDARY 3

= PROPOSED

= EXISTING

PROPOSED EXTENSION - SPORT-IN DESFORD

REF - BOUNDARIES. 002

NEWBOLD PJ SERVICES
28 BRASCOTE LANE
NEWBOLD VERDON
LEICESTER
LE9 9LF
01455-824590