


## Detail B
## Wall Make Up Type 1 (Scale 1:5@A1)

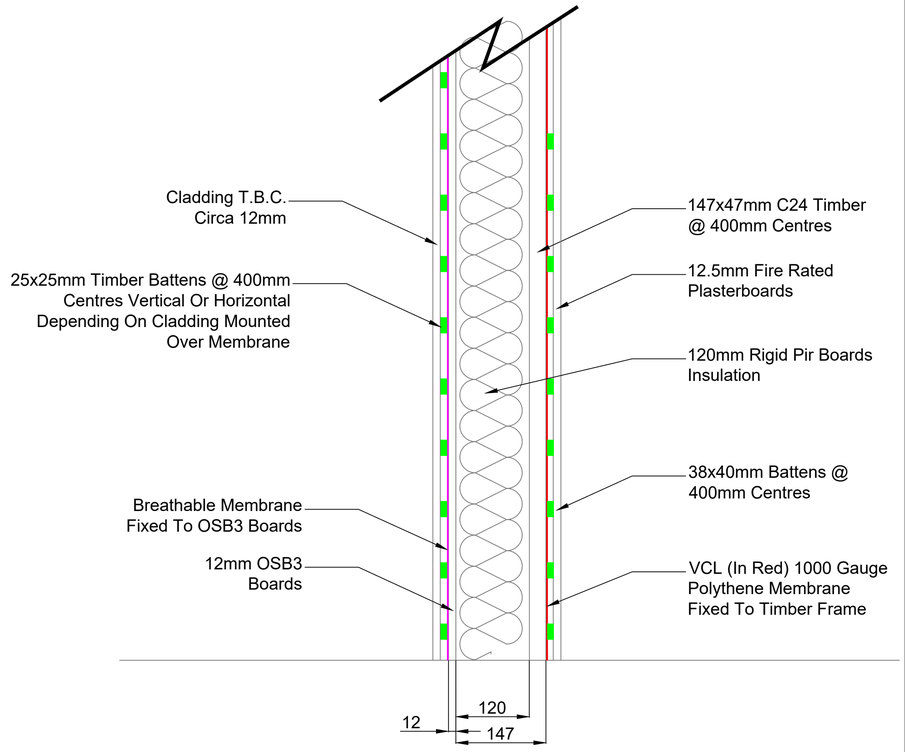


## Detail C
## Ceiling Make Up (Scale 1:5@A1)

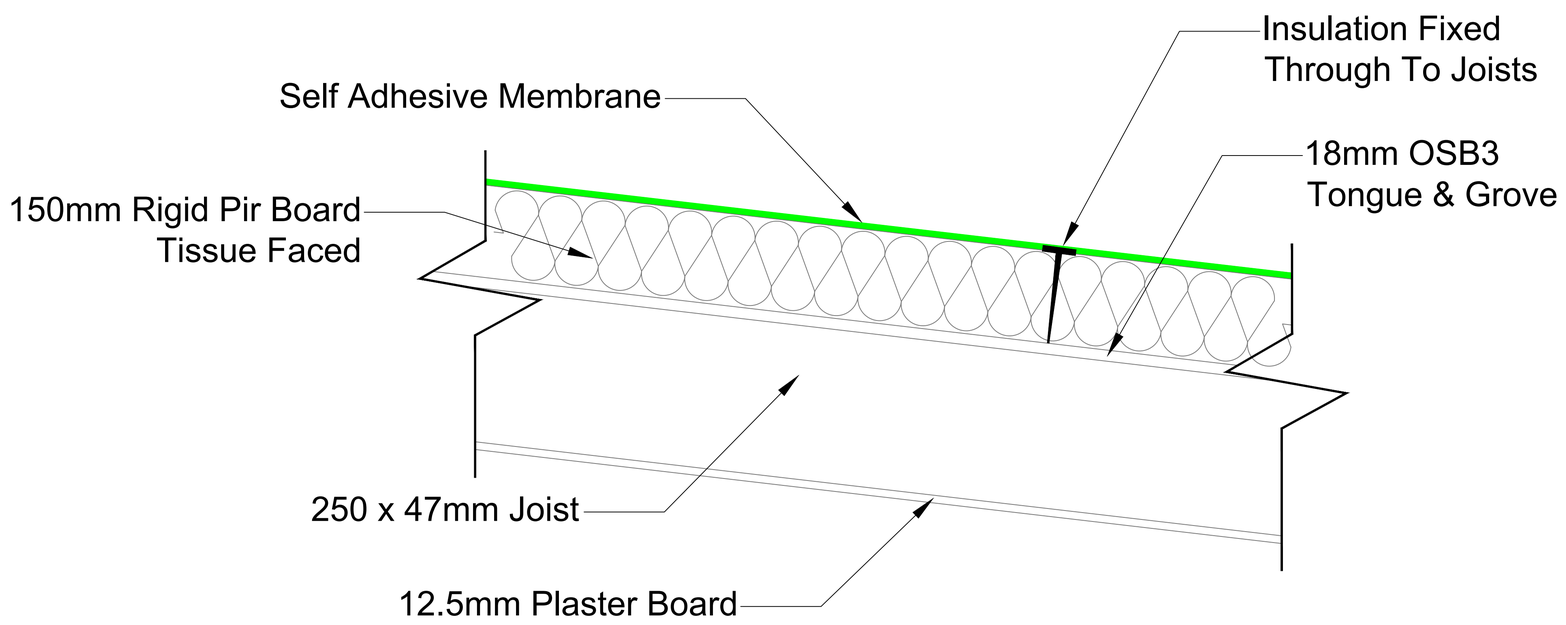


## Detail A (Scale 1:20@A1)

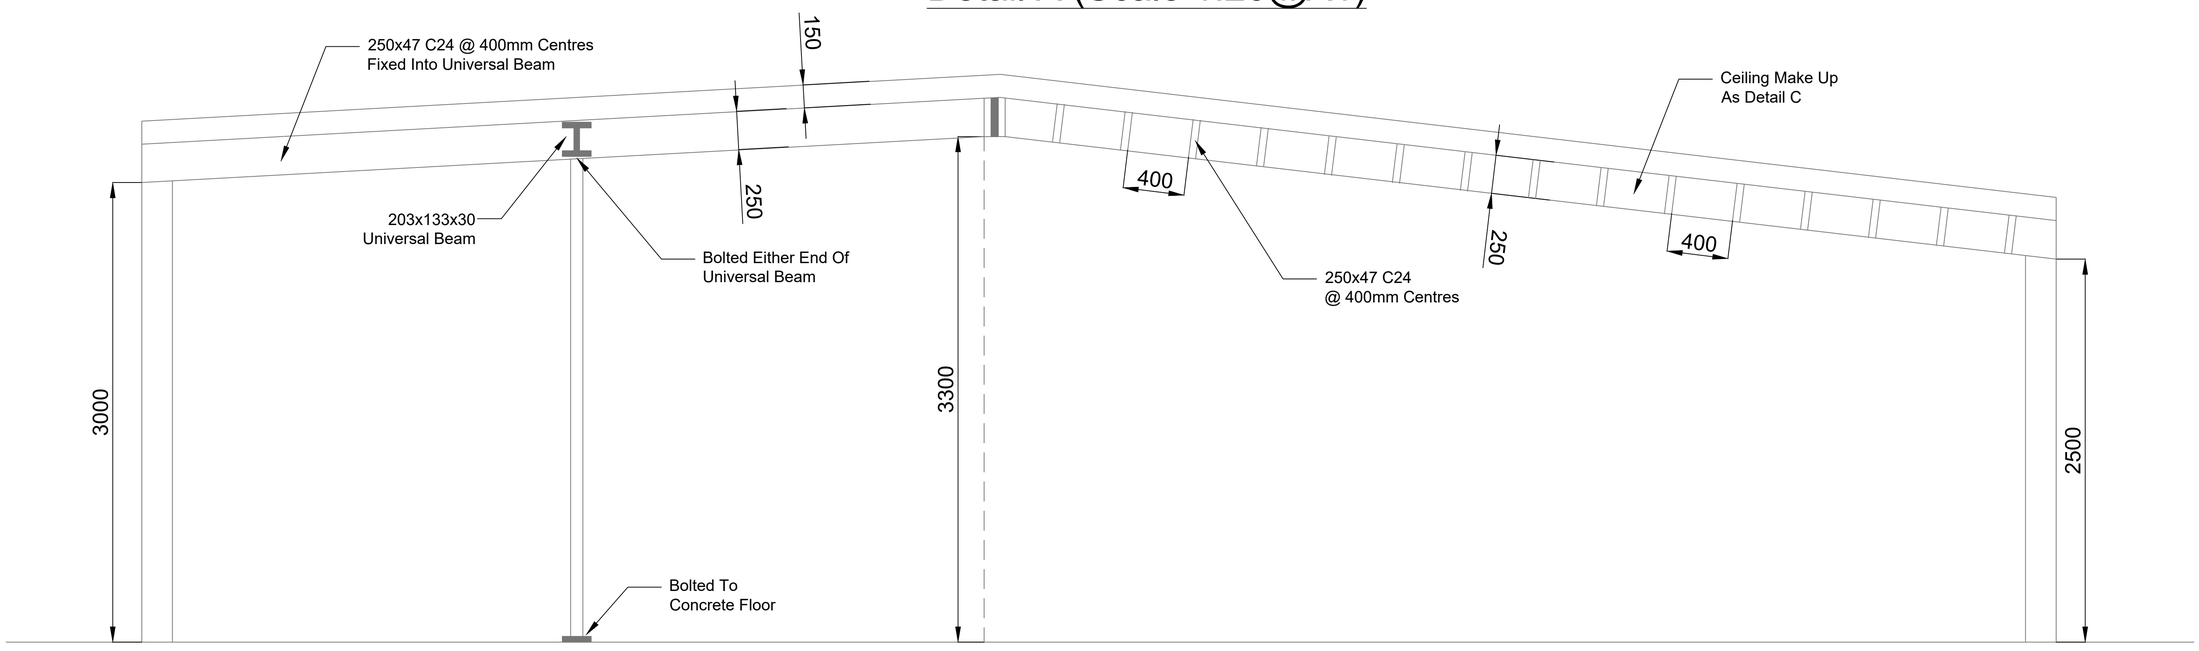


| | |
|---|---|
| CLIENT: | Mr & Mrs Dempsey |
| DRAWING TITLE: | Typical Details |
| SCALE@A1: | As Shown |
| DATE CREATED: | 14.08.27 |
| DRAWN BY: | K.B. |
| CHECKED BY: | S.Dempsey |
| DRAWING NO: | Dempsey Garden-002 |
| REVISION: | P1 |