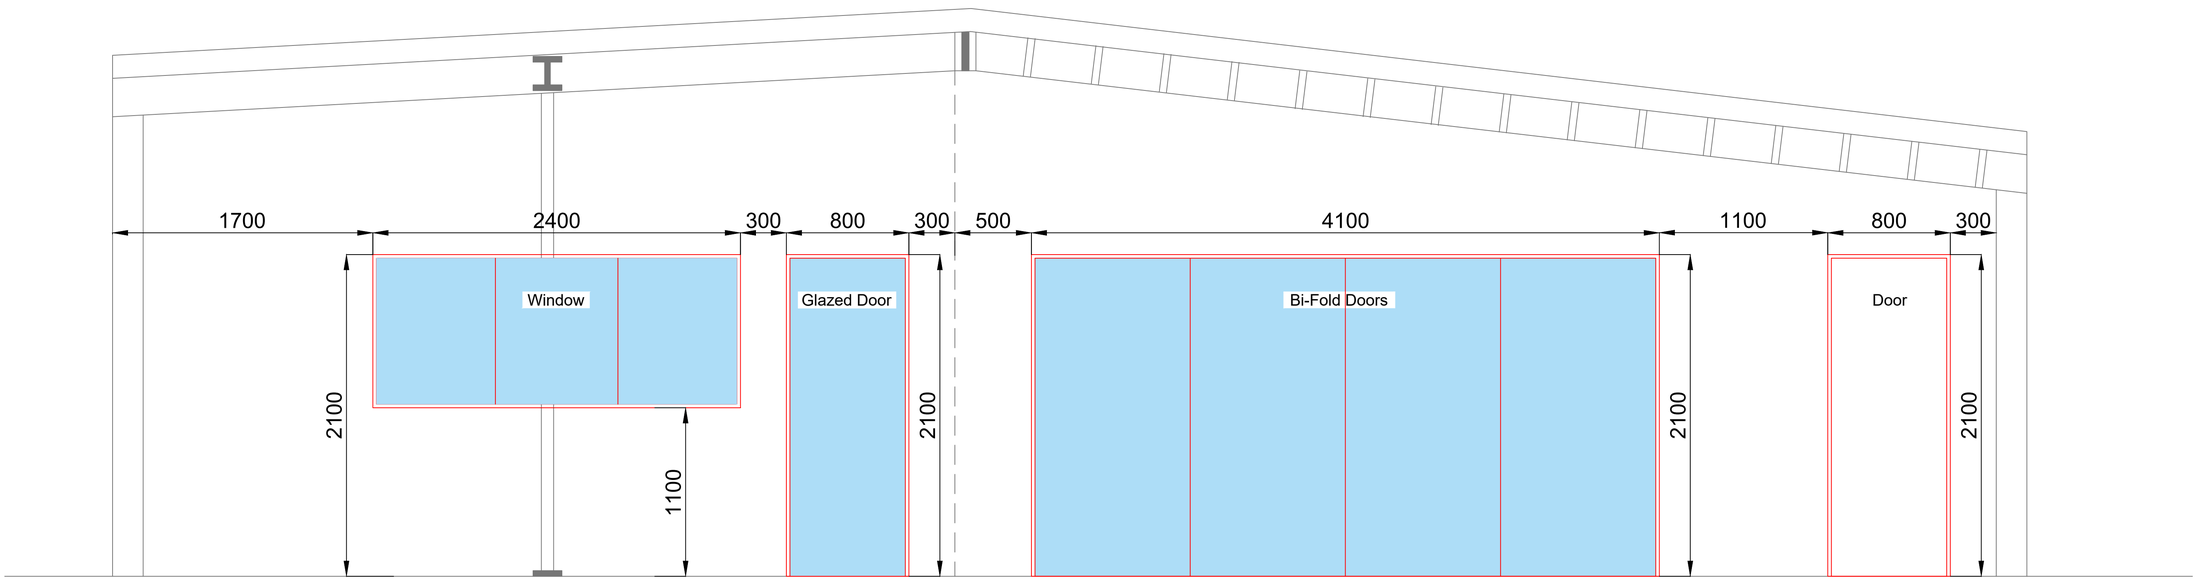


CLIENT:
Mr & Mrs Dempsey

DRAWING TITLE:
Elevation Details

SCALE@A1:	DATE CREATED:	DRAWN BY:	CHECKED BY:
1:20	14.08.27	K.B.	S.Dempsey

DRAWING NO: Dempsey Garden-003

REVISION: P1