
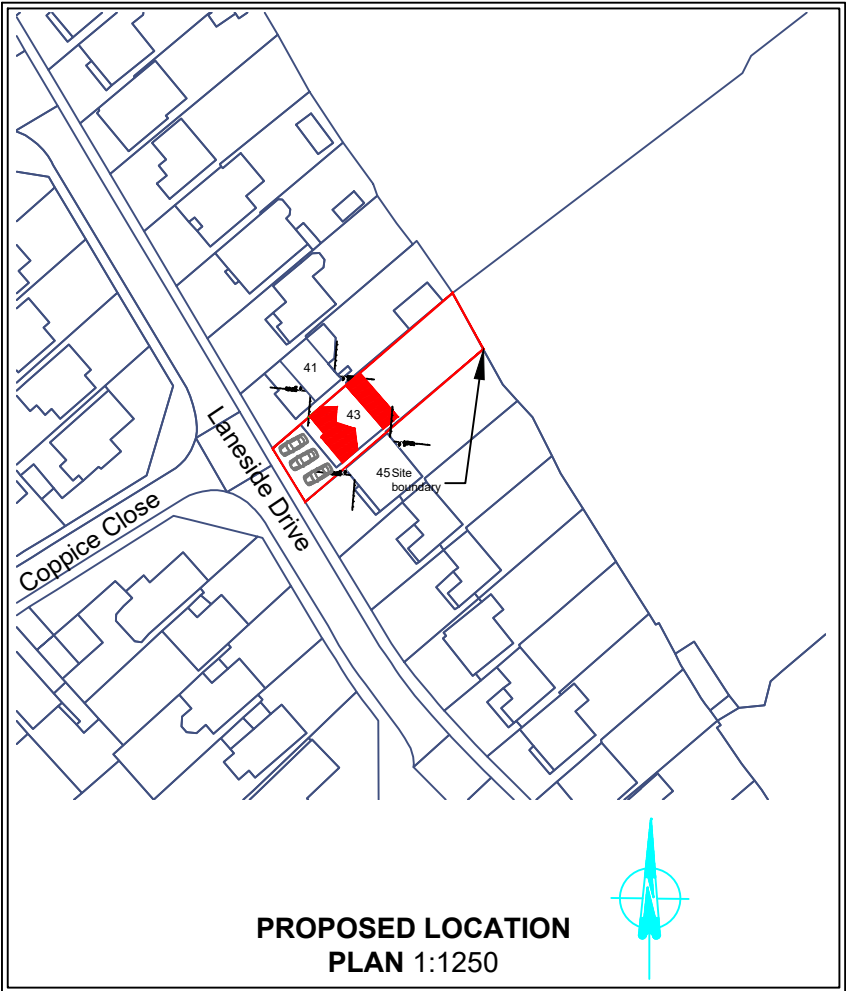
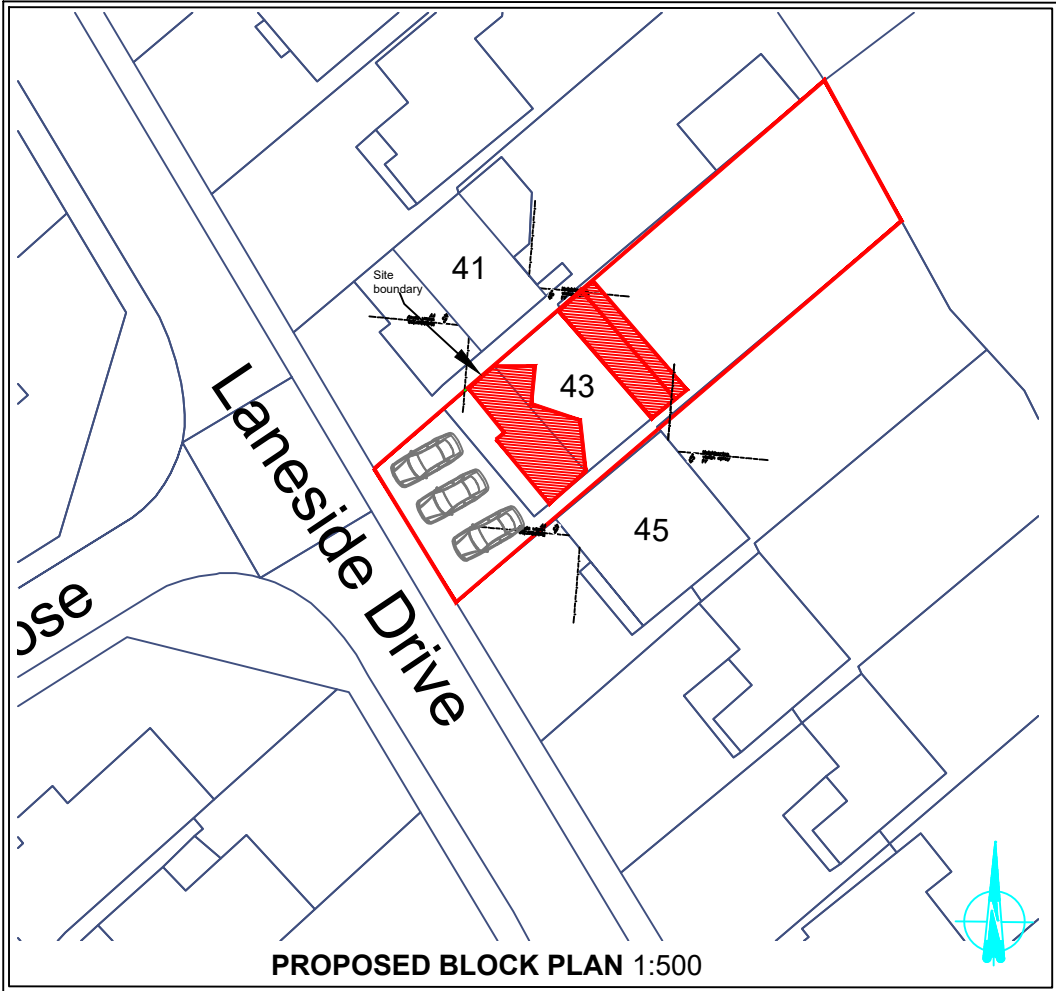
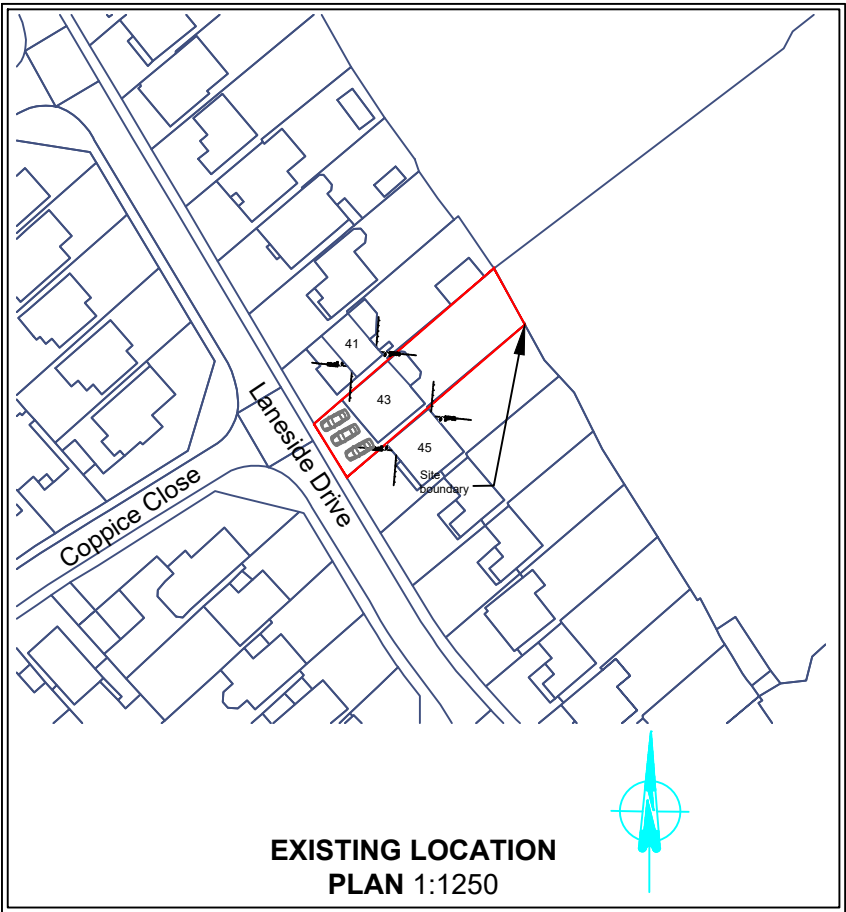


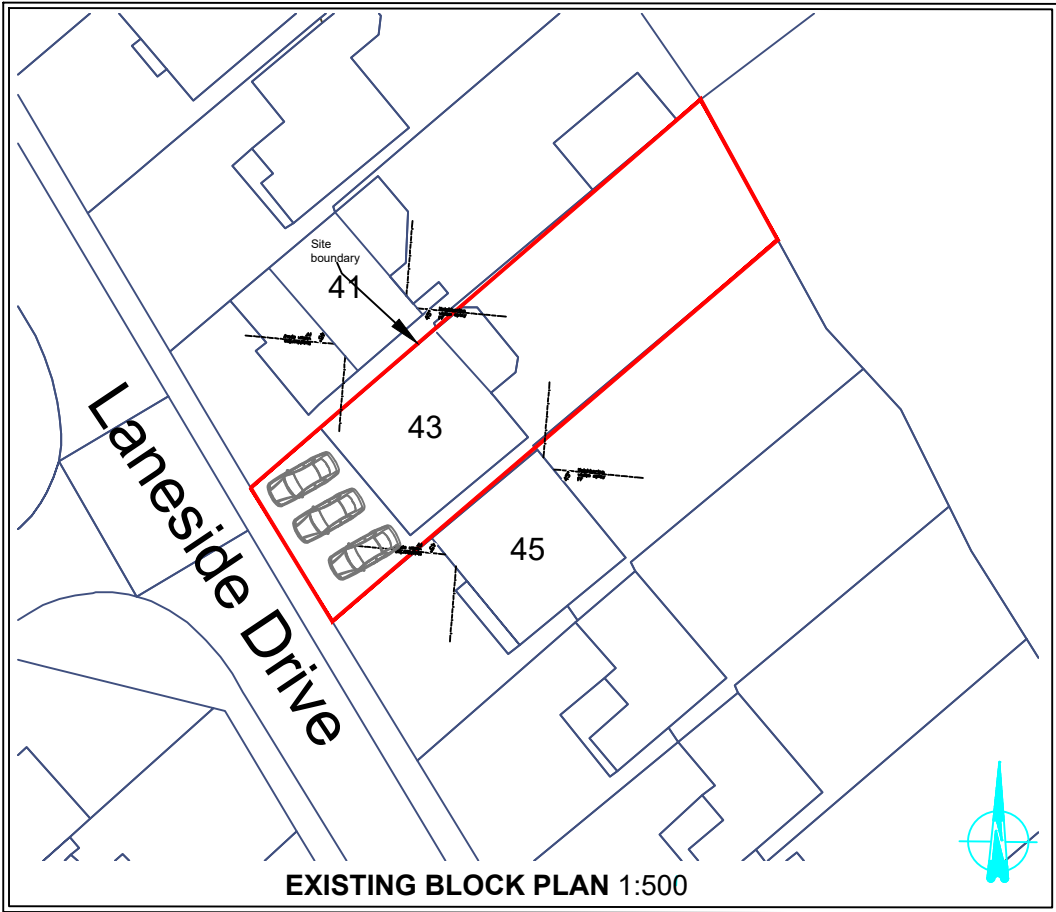

Produced on 08 May 2026 from the Ordnance Survey National Geographic Database and incorporating surveyed revision available at this date.
Crown copyright and database rights 2026 OS. Supplied by licensed Ordnance Survey partner (Open Data).
Data licence expires 08 May 2027

PROPOSED FLOOR AREA		
GROUND	102.08m ²	1098.67sq.ft
FIRST	86.53m ²	931.40sq.ft
TOTAL	188.6m ²	2030.07sq.ft
A Revised	04.09.2026	
- Client submission	18.05.2026	

Block & Location Plan

CLIENT/COMPANY: Mr Lee Leatherland leeleatherland3@gmail.com	
JOB DESCRIPTION: Proposed Single Storey Rear Extension & Double Gable End Front Extension 43 Laneside Drive, Hinckley, LE10 1TG	
SCALE 1:100 @ A3	DATE 08.05.2026
DRAWN BY JTC	DRAWING No: 005A
ALL DIMENSIONS TO BE CHECKED ON SITE BEFORE CONSTRUCTION. ANY DISCREPANCIES TO BE DISCUSSED AND AGREED WITH JC PRIOR TO PROCEEDING.	
THIS DRAWING IS THE PROPERTY OF JC AND MUST NOT BE COPIED OR REPRODUCED WITHOUT PRIOR WRITTEN CONSENT.	
HEALTH AND SAFETY EXECUTIVE (HSE) WILL NEED TO BE NOTIFIED PRIOR TO COMMENCEMENT OF THE PROJECT.	