10/00320/LBC DISCONS LF

hayward
ARCHITECTS LTD

07/208/LA2
Tuesday, 03 May 2011

Hinckley & Bosworth Borough Council
Council Offices
Argents Mead
Hinckley
Leicestershire
LE10 1BZ

Dear Sir / Madam

Planning Application for Conversion of Existing Barn to Indoor Sports Hall.
The Dixie Grammar Junior School, Bosworth Road, Wellsborough, CV13 6PA
Planning Application Ref: 10/00320/LBC

Further to the above planning approval, we have enclosed the following in order that condition 3 can be discharged to your satisfaction. This includes the requisite fee in the total sum of £85.00, made payable to Hinckley and Bosworth Borough Council

We have enclosed a copy of the drawing showing the profile of the cladding panel and a sample which is representative of the colour and material. This panel will be used on both the walls and roof.

The new and existing blockwork will be painted to match the colour of the cladding panels, that is to say British Standard colour 12B29.

The colour of the cowls on the roof is BS 18B17.

I would be very much obliged if this could be discharge as soon as possible.

Yours sincerely,

Martin Anderson
Chartered Architect
For Savage Hayward

Enc

DIRECTOR: Jeff R. Hayward Dip Arch (Leics)

19 Station Road, Hinckley, Leicestershire, LE10 1AW
T 01455 635665
F 01455 618971
E mail@hayward-architects.co.uk
W www.hayward-architects.co.uk

registered office: Edward House, Grange Business Park, Whetstone, Leicester, LE8 6EP - Company Reg. No. 3396937

10/00320/LBC DISONS Lf.

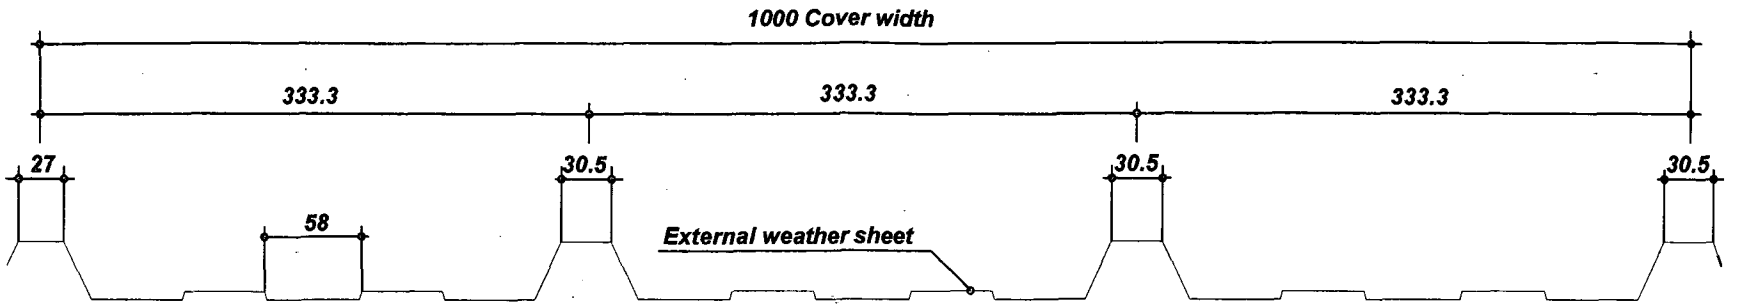

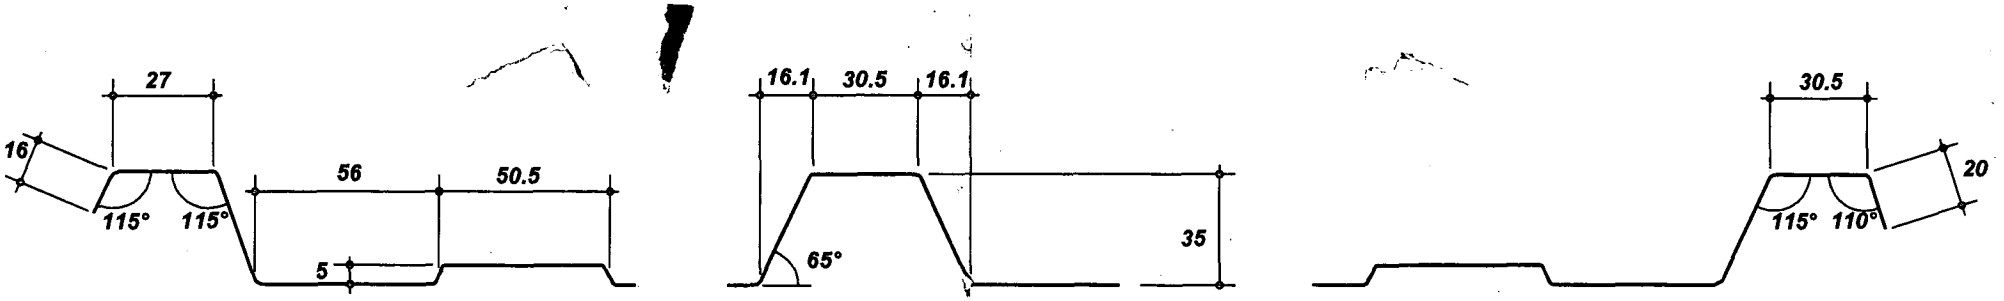

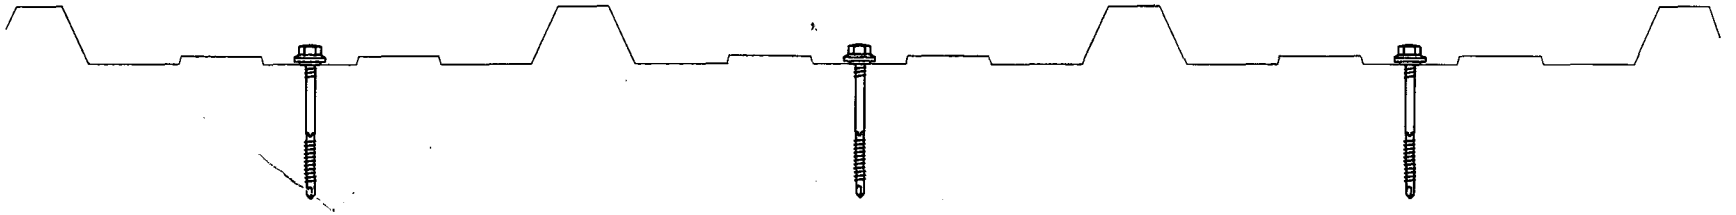

Note: Above dimensions are nominal, actual dimensions will vary due to manufacturing tolerances. Exactly precise dimensions must always be measured from actual samples All dimensions in Millimetres.

Drawing Title: KS1000RW

Kingspan
INSULATED ROOF & WALL SYSTEMS
Greenfield Business Park N°. 2, Greenfield Holywell, Flintshire. CH8 7GJ
Tel: 01352 716 101
Fax: 01352 716 111