

25 20 15 10 5 0


25



Proposed Garage Conversion
Glebe House, Watling Street, Nuneaton

Block Plan

Scale 1:500 @ A4

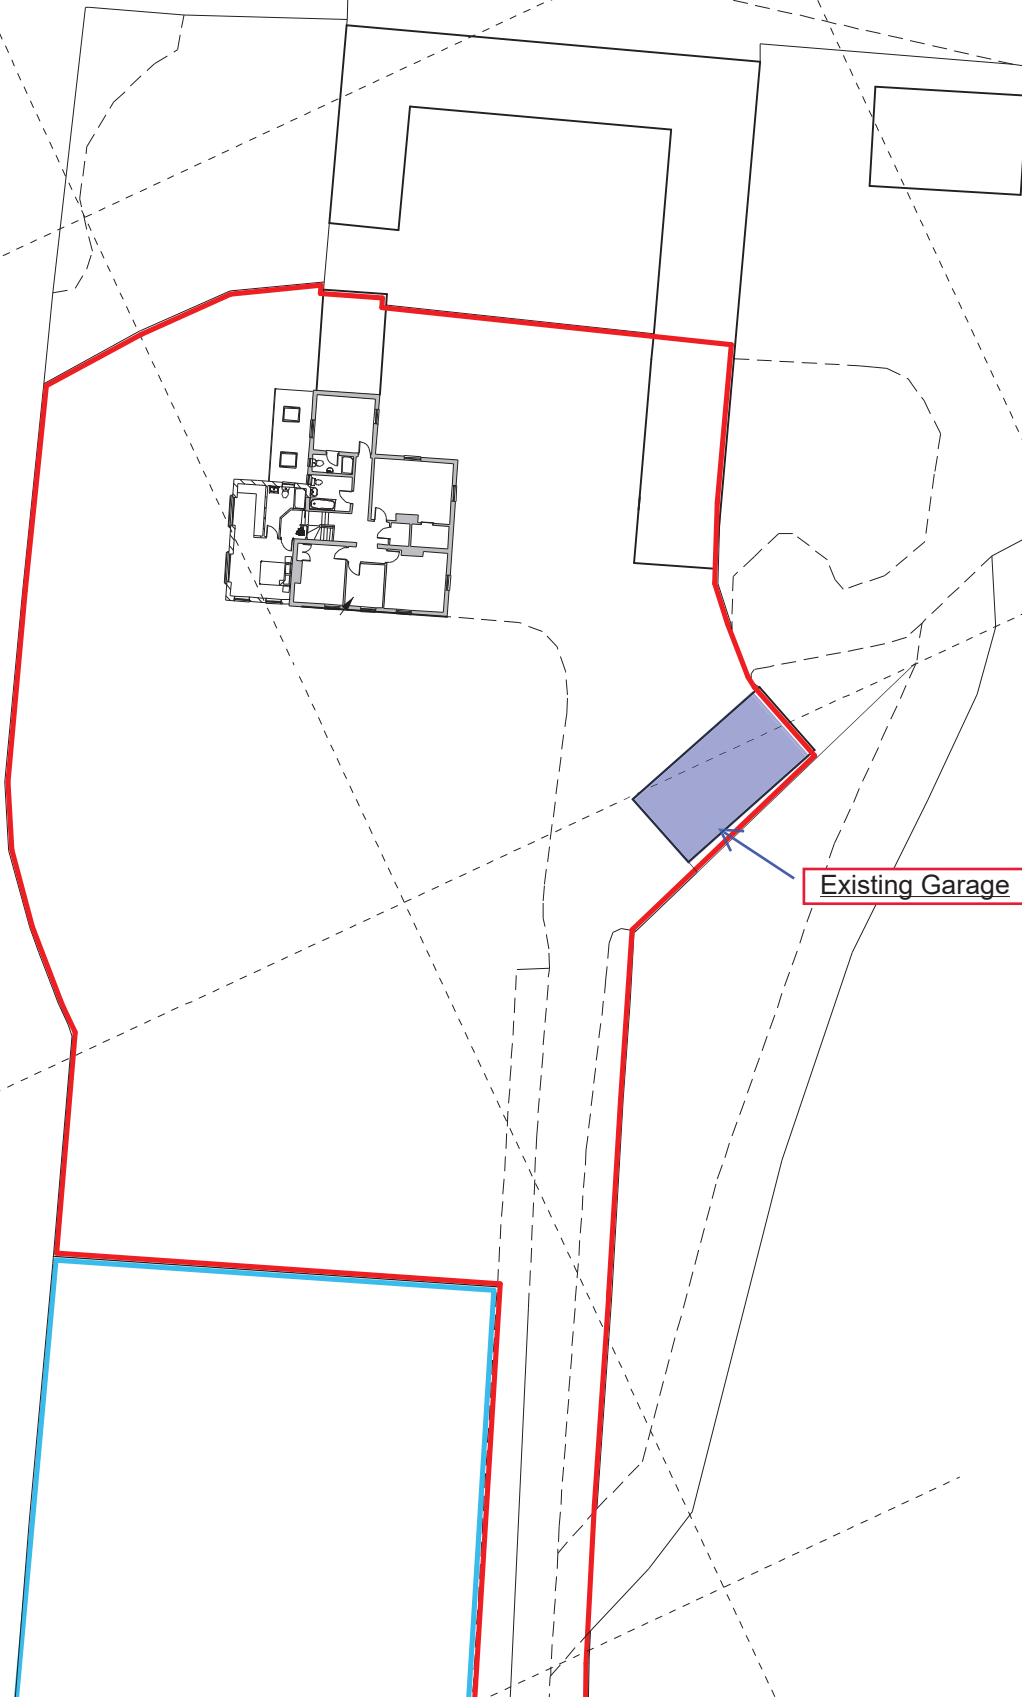

Existing Garage