

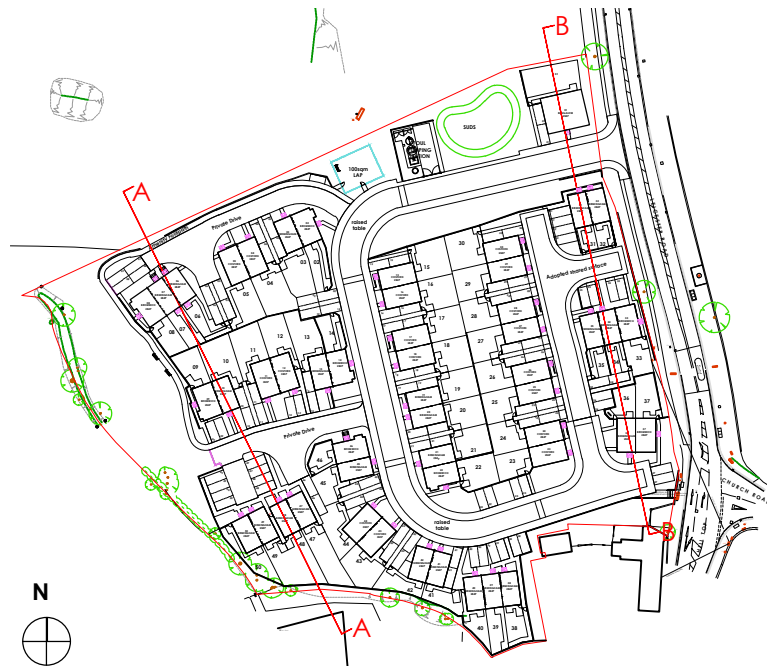


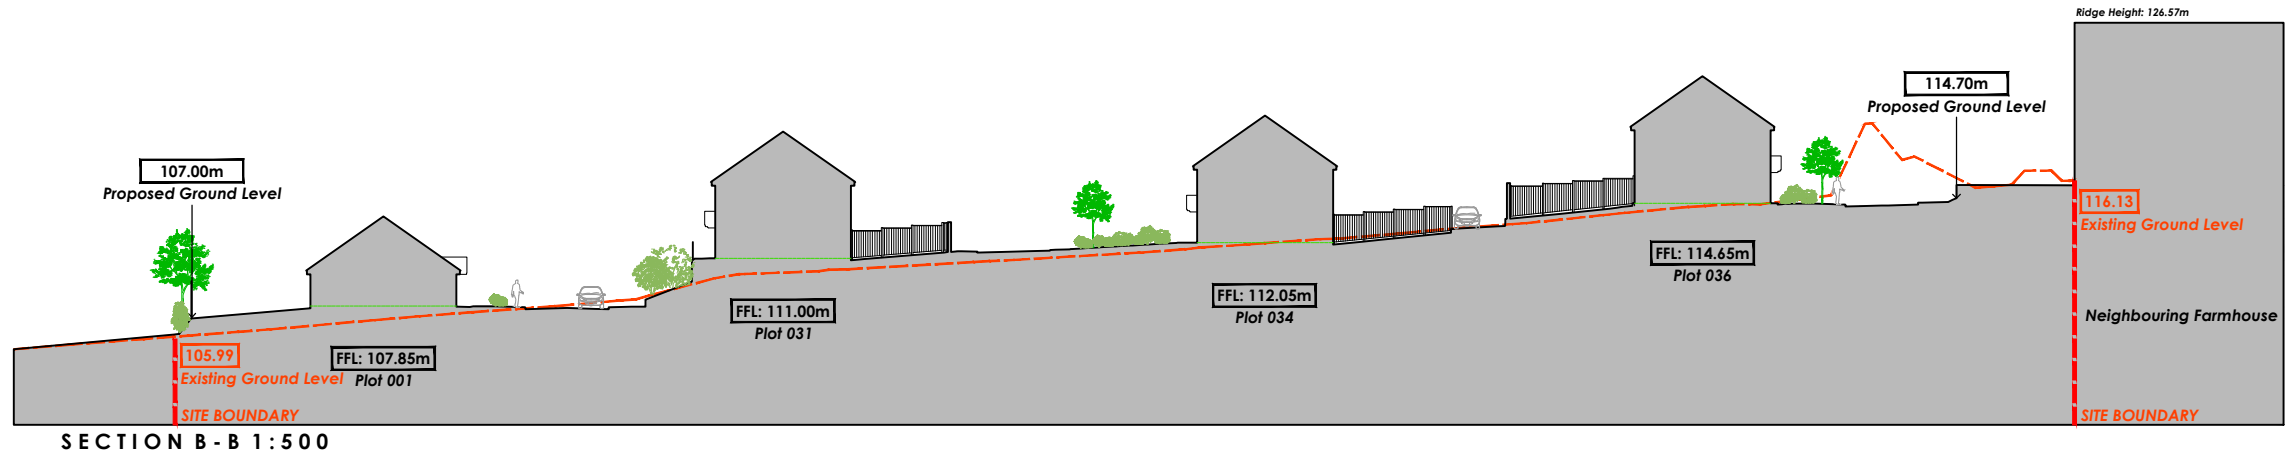

PRELIMINARY

REV	DATE REVISED	REVISION	REV BY

CLIENT	PROJECT	DATE DRAWN
Tricas	Hill Top Farm	23.11.2023
DRAWING TITLE	DRAWING SCALE	DRAWING NUMBER
SITE SECTIONS	1:500 (A3)	04
DRAWN BY	CHECKED BY	JOB NUMBER
PNW	SO	202305

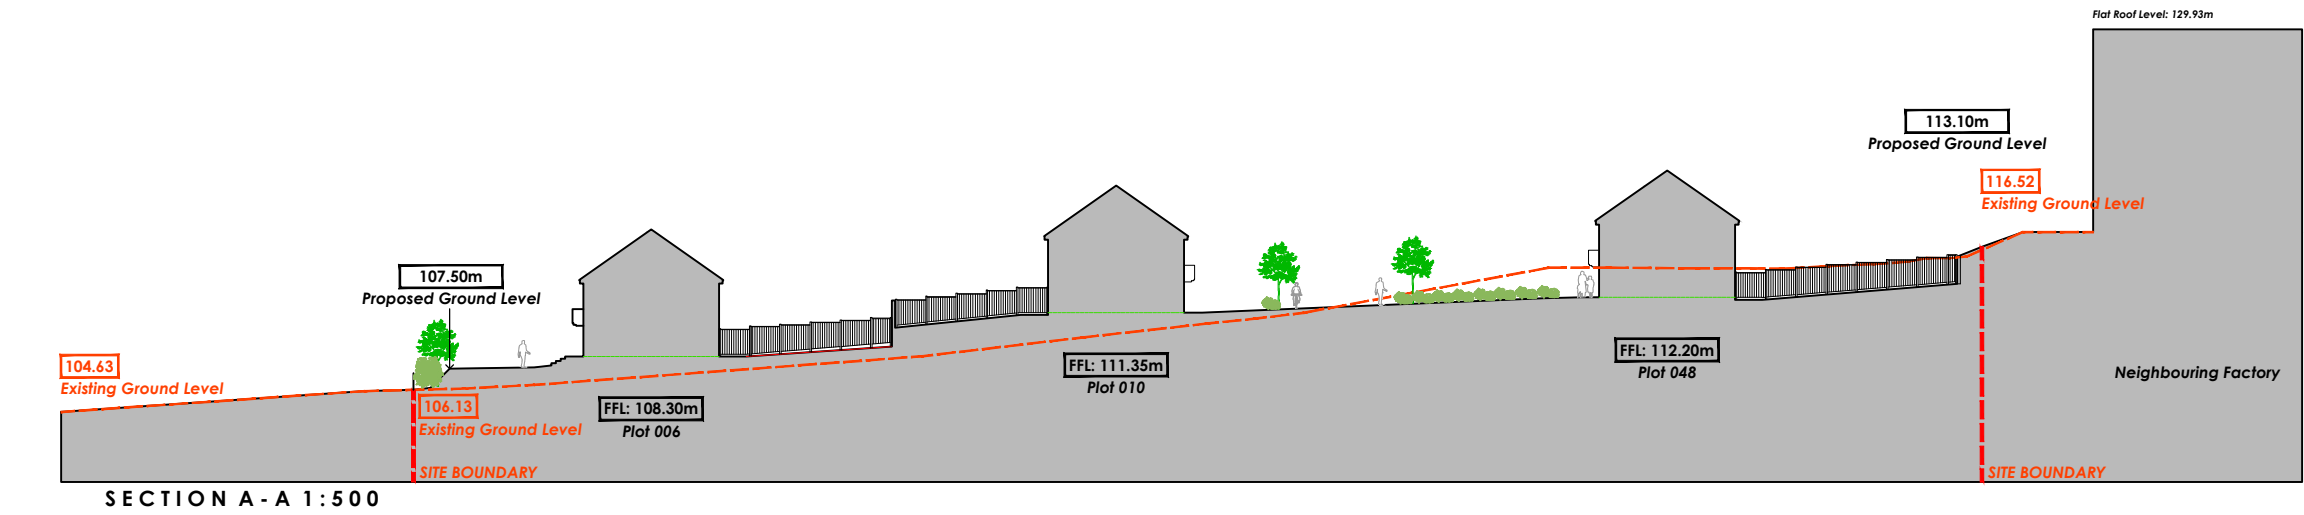

OAKLEY ARCHITECTS LTD
2B HILLWOOD ROAD
SUTTON COLDFIELD
WEST MIDLANDS
B75 5QL
T: 0121 238 0683
E: design@oakleyarchitects.co.uk
www.oakleyarchitects.co.uk