
Issue Status

Planning

This drawing is copyright. Only figured dimensions to be worked to.

Revision		Drawn	Check	Date
P1	First Issue	WF	ST	26.03.24
P2	Updated to clarify works in verge	AD	ST	25.06.24

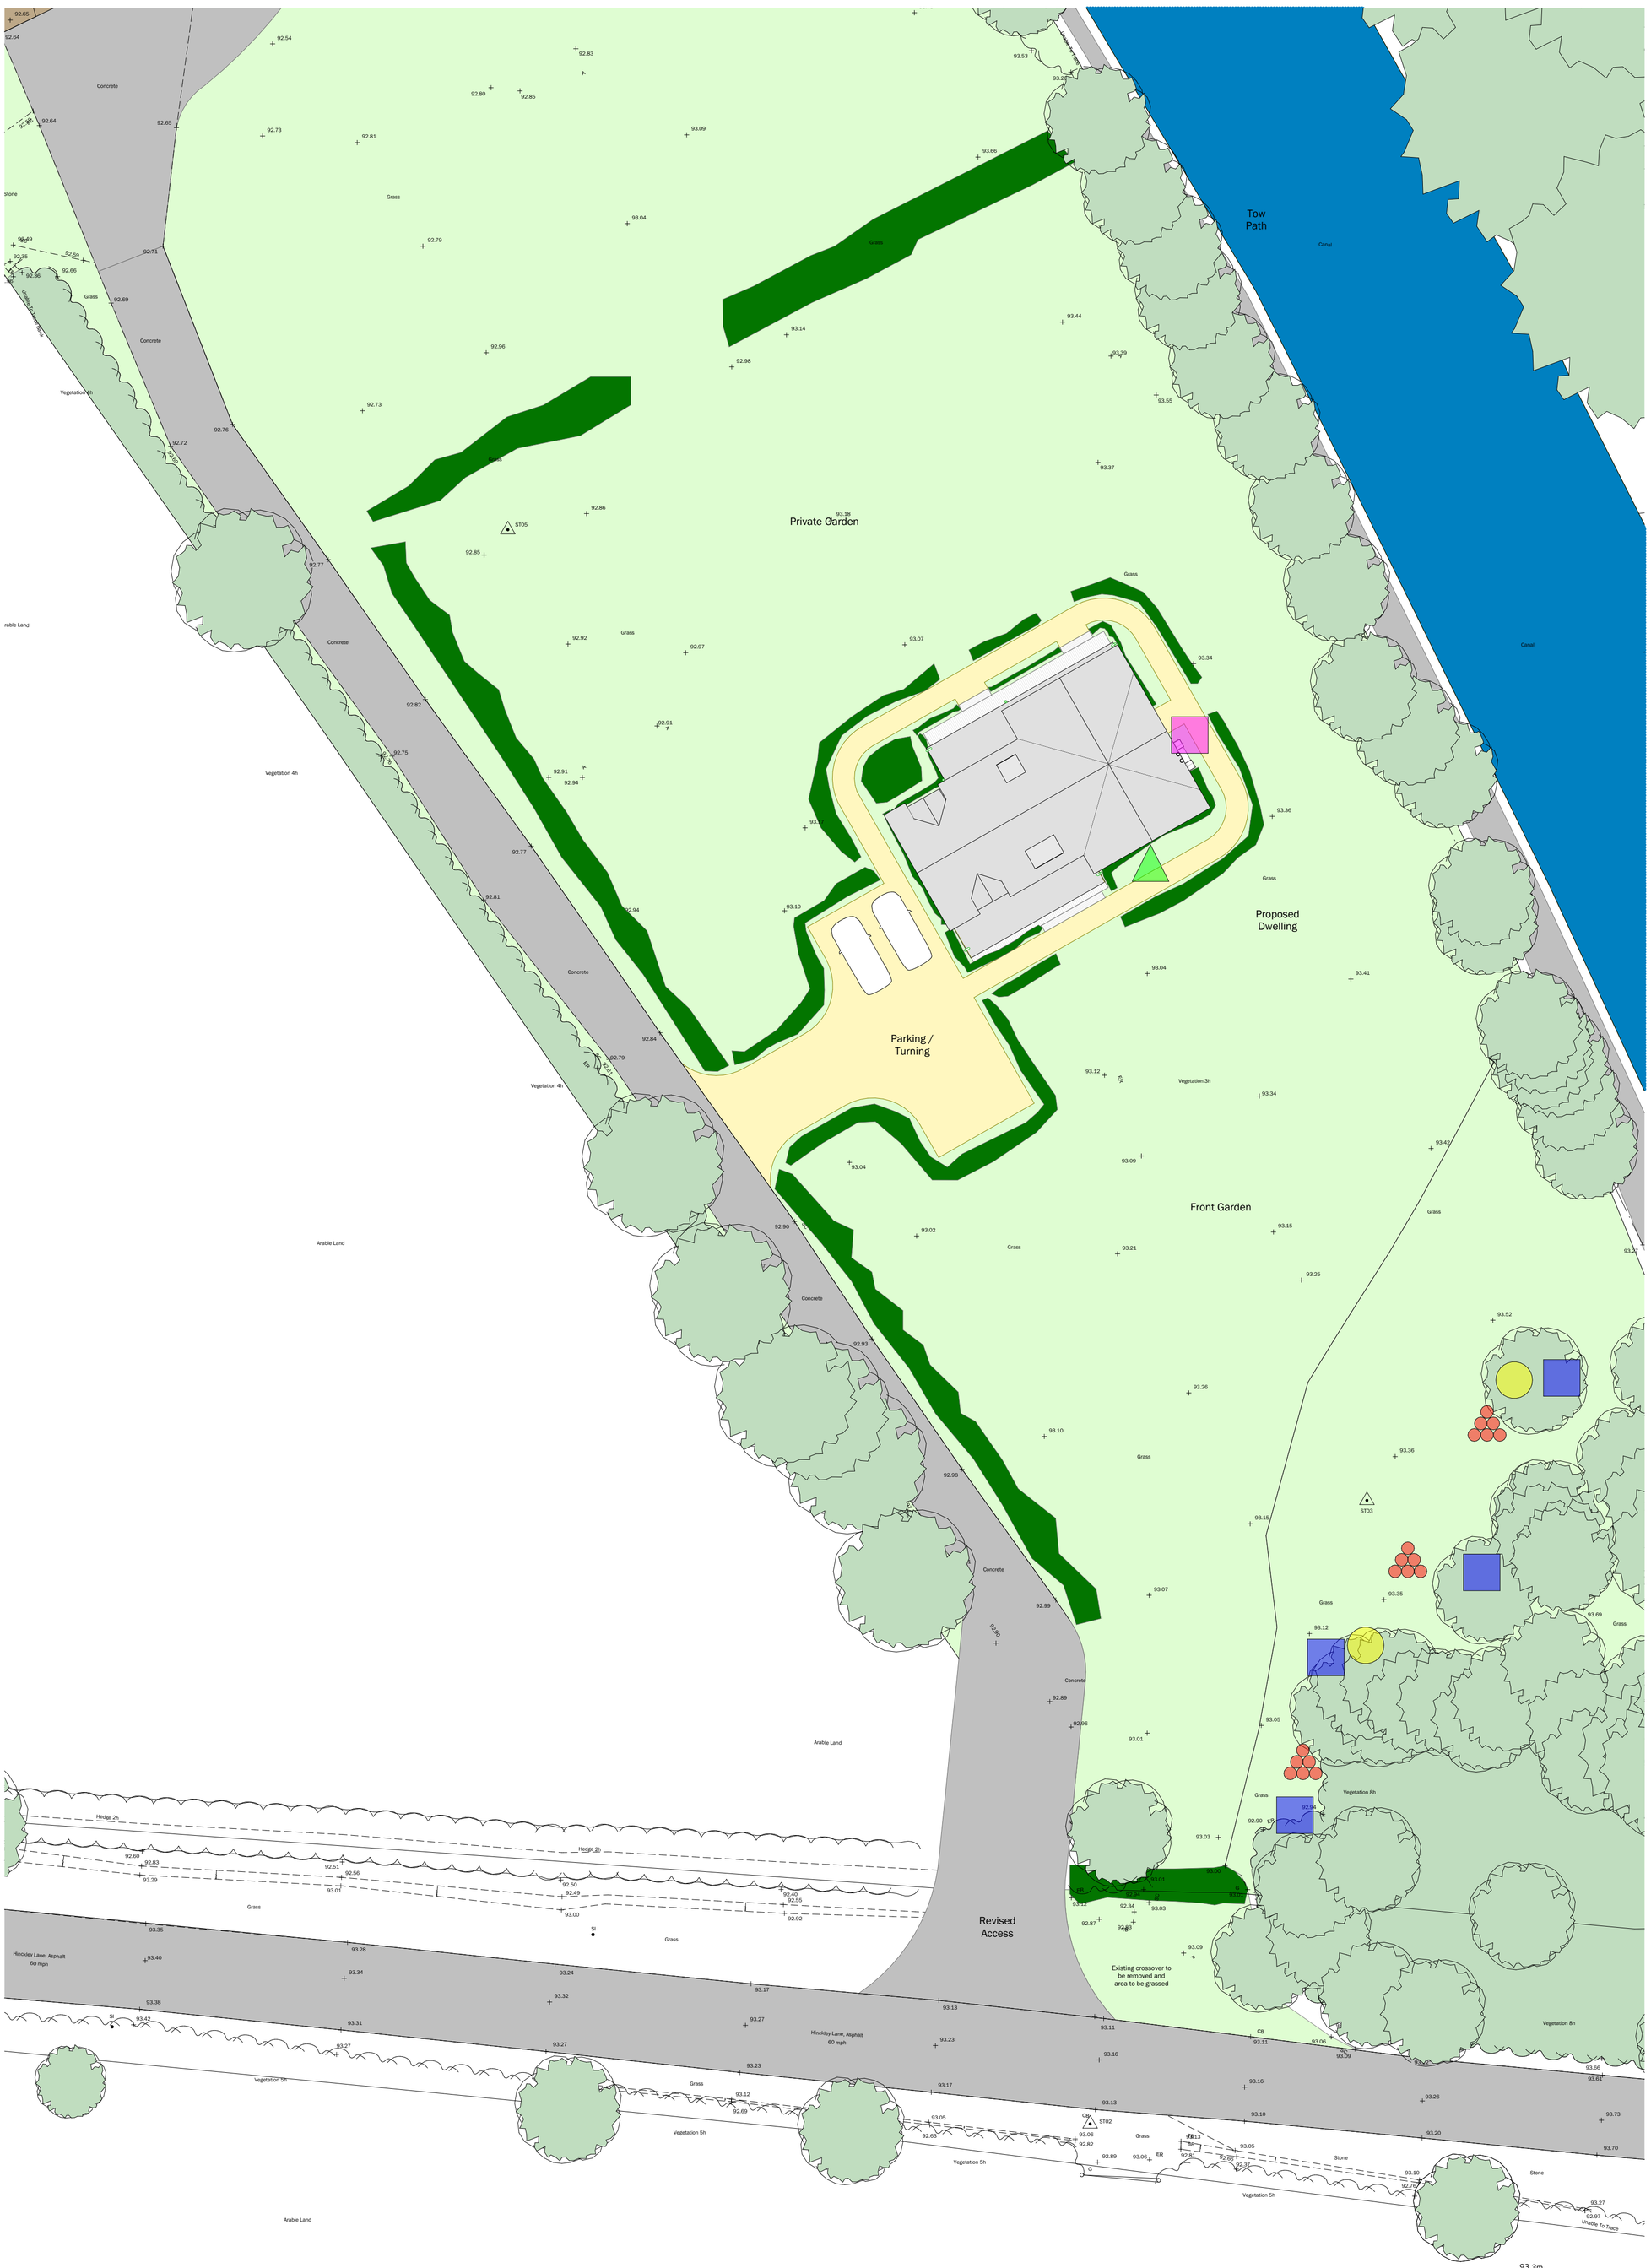

Key

=Bat Box
(Kent Bat Boxes) x2

= Starling Bird Box
(Nest Box) x 4

= Swift Bird Box
(Manthorpe Nesting Bricks) x 4

=Log Piles

=Bee Bricks
(Green & Blue bees bricks) x 6

For further details please refer to Landscape and Ecological Management Plan

Soft Landscape Key

= New hedge

= New Tree

= Existing Tree

= Grass

Hard Landscape Key

= Tarmac

= Gravel

N

1:200
0 6 12 18

client
Sheppard

project
Basin Bridge Farm, Stoke Golding
Proposed Replacement Dwelling

drawing
Landscape and Ecological Management Plan

date	25.03.24	scale	1:200 @ A1
drawn	WF	check	ST

BROWN&CO
ARCHITECTURE + PLANNING
www.brown-co.com

Norwich 01603 629871
St Neots 01480 213811
Humber 01482 421234
Lincoln 01522 457800

Brown & Co Registered Office: The Atrium, St. George's Street, Norwich, Norfolk, NR3 1AB.
Registration no: 0C302092. Registered in England & Wales.

22 | 106 | K0006 | P2