


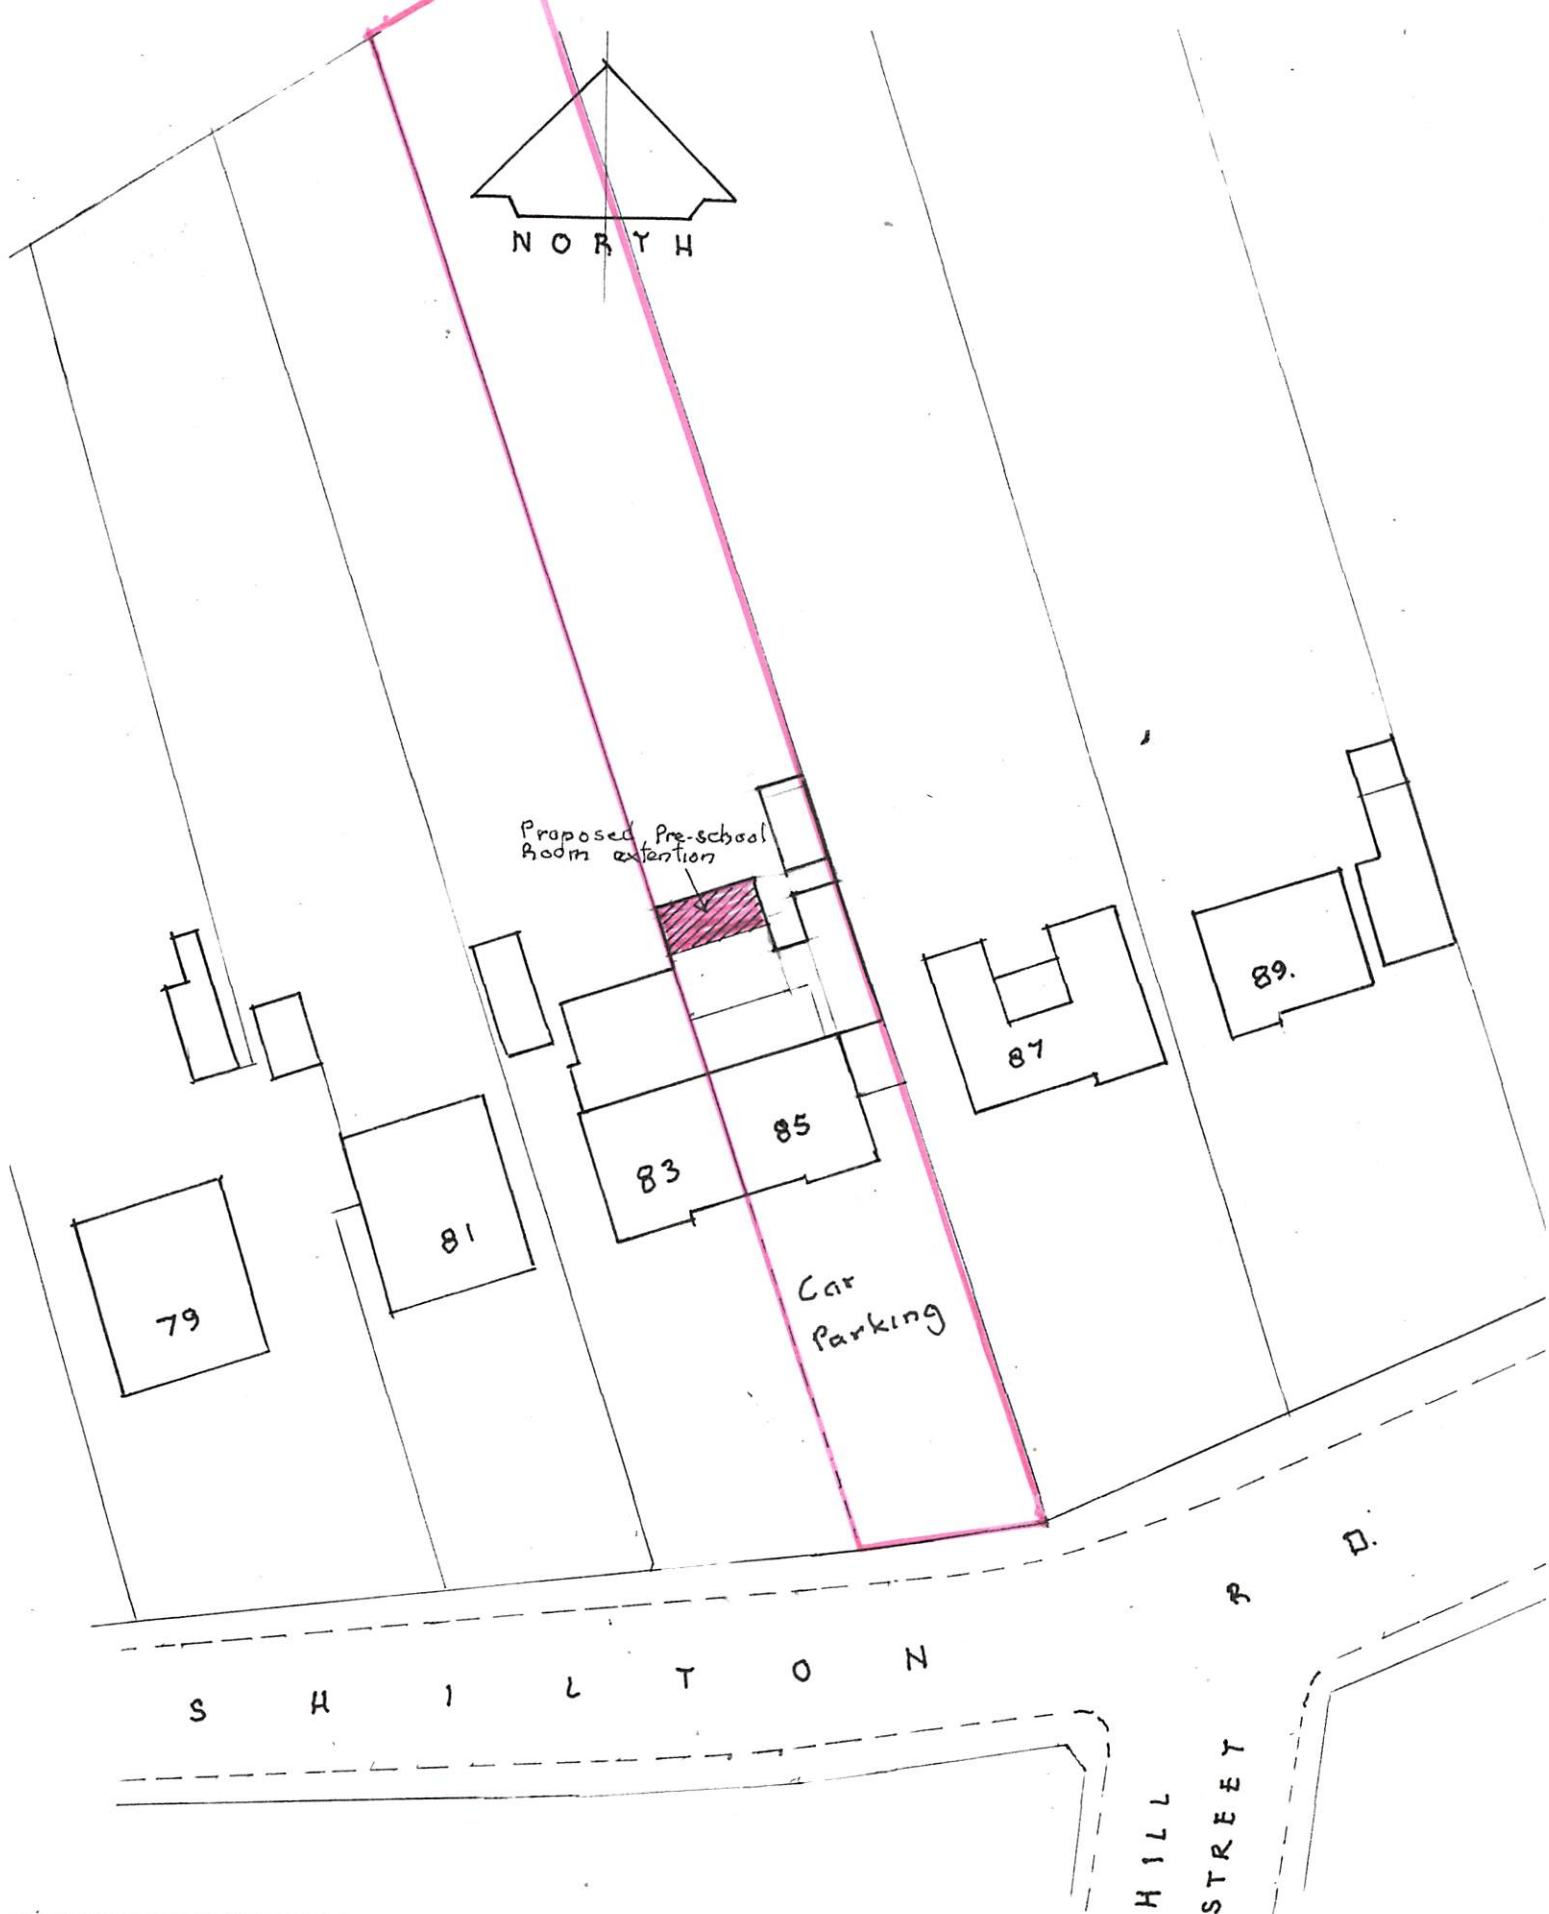

BLOCK PLAN, LYNTON CHILDCARE.

C. J. RUSTED Arch. Technologist

PROPOSED REAR EXTENSION.
85 SHILTON ROAD BARWELL, LEICS.

Date: June 2025.
Scale: 1:500 Drwg N°K062025/3.