

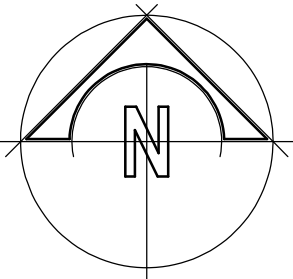


THORNFIELD BUNGALOW, ATTERTON LANE, ATTERTON. CV13 6JU.

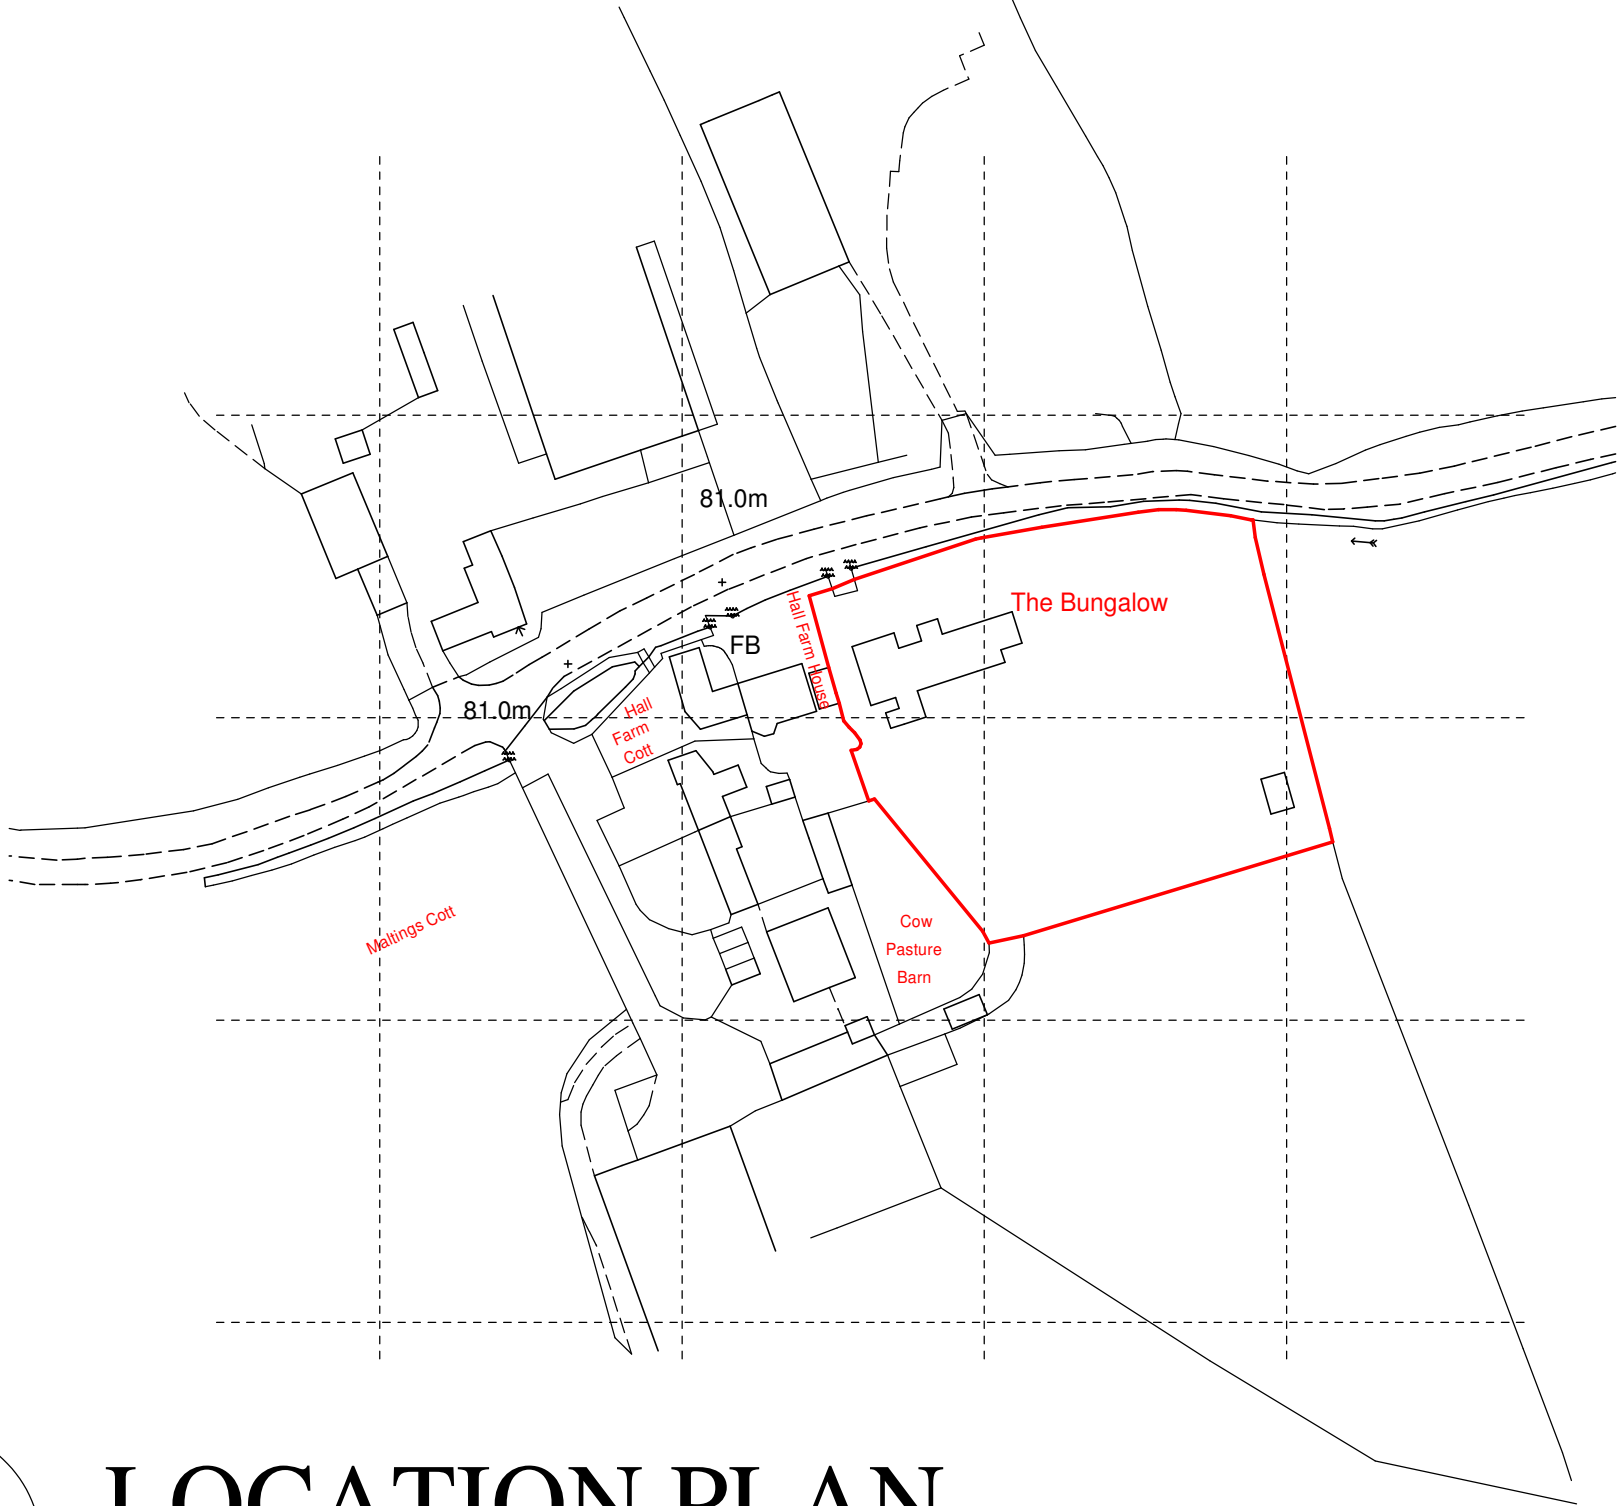

LOCATION PLAN.
Scale 1/1250.

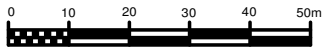

Ordnance Survey (c) Crown Copyright 2025. All rights reserved. Licence number 100022432

BAILEY DESIGN LIMITED
ARCHITECTURAL, PLANNING & DEVELOPMENT CONSULTANTS

43a MITCHELLS COURT LOWER GUNGATE TAMWORTH
STAFFORDSHIRE B79 7AS Tel 01827 314962

THORNFIELD BUNGALOW,
ATTERTON LANE, ATTERTON.
CV13 6JU.

LOCATION PLAN.

SCALE	DATE	DRAWN	JOB No.
1/1250.	April 25.	tb.	9861.01

copyright of this drawing and of work executed from it remain the property of BDL