


THORNFIELD BUNGALOW, ATTERTON LANE, ATTERTON. CV13 6JU.

The Builder is to check and verify all buildings and site dimensions, levels and sewer invert levels prior to commencement of work.

Do not scale off this drawing, work to figured dimensions only.

This drawing must be read and checked with all structural and relevant specialist drawings.

The Builder is to comply in all respects with the current Building Regulations and latest Codes of Practice.

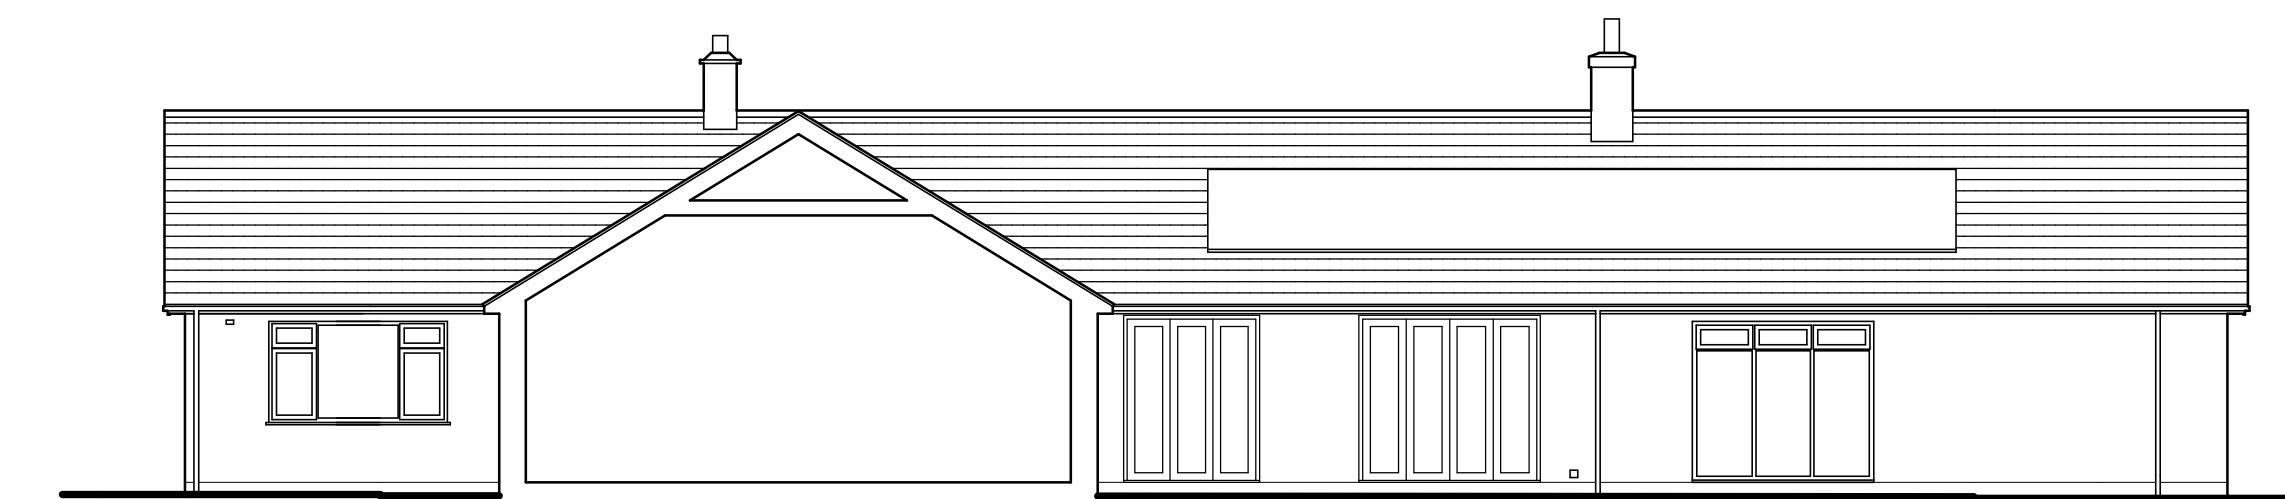

datum 81.00m

South Facing Elevation


Scale 1/100.



datum 81.00m

North Facing Elevation


Scale 1/100.

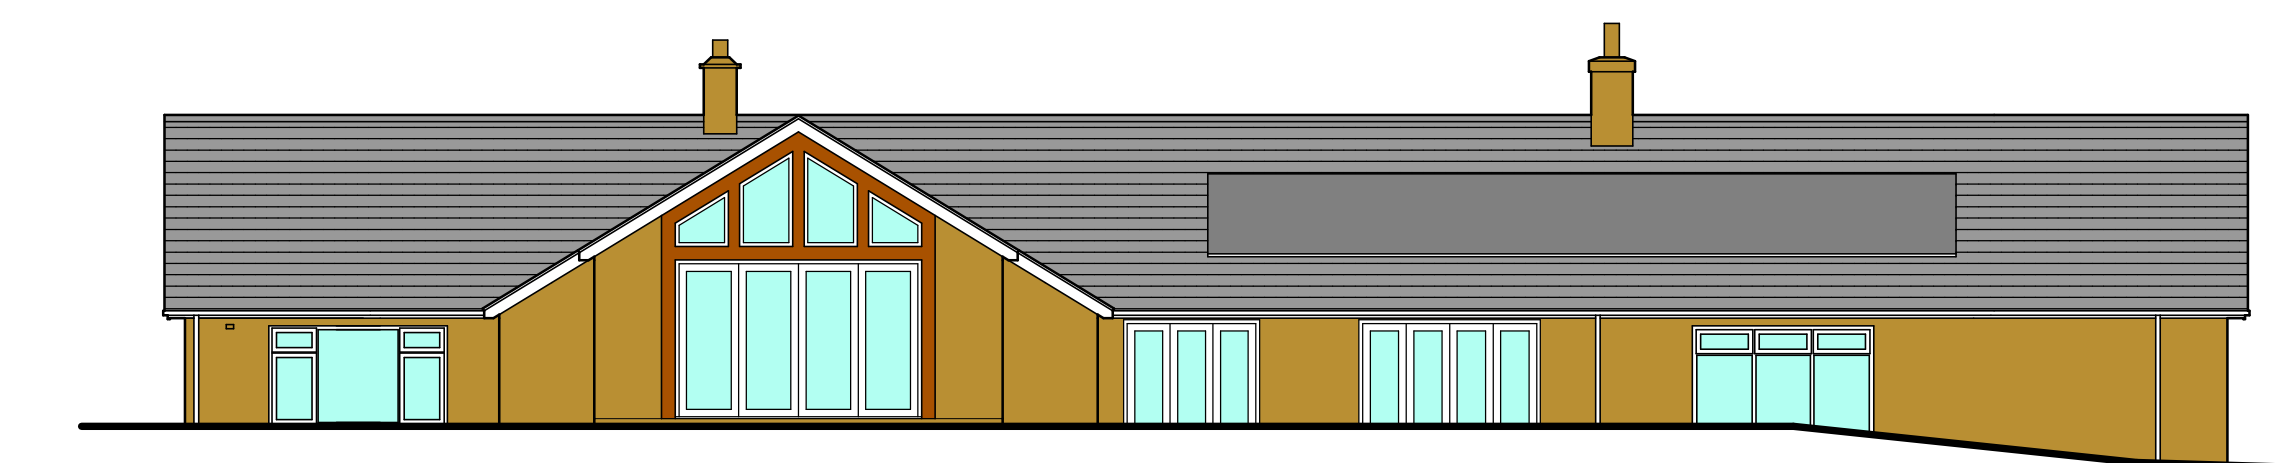

datum 81.00m

South Facing Elevation


Scale 1/100.

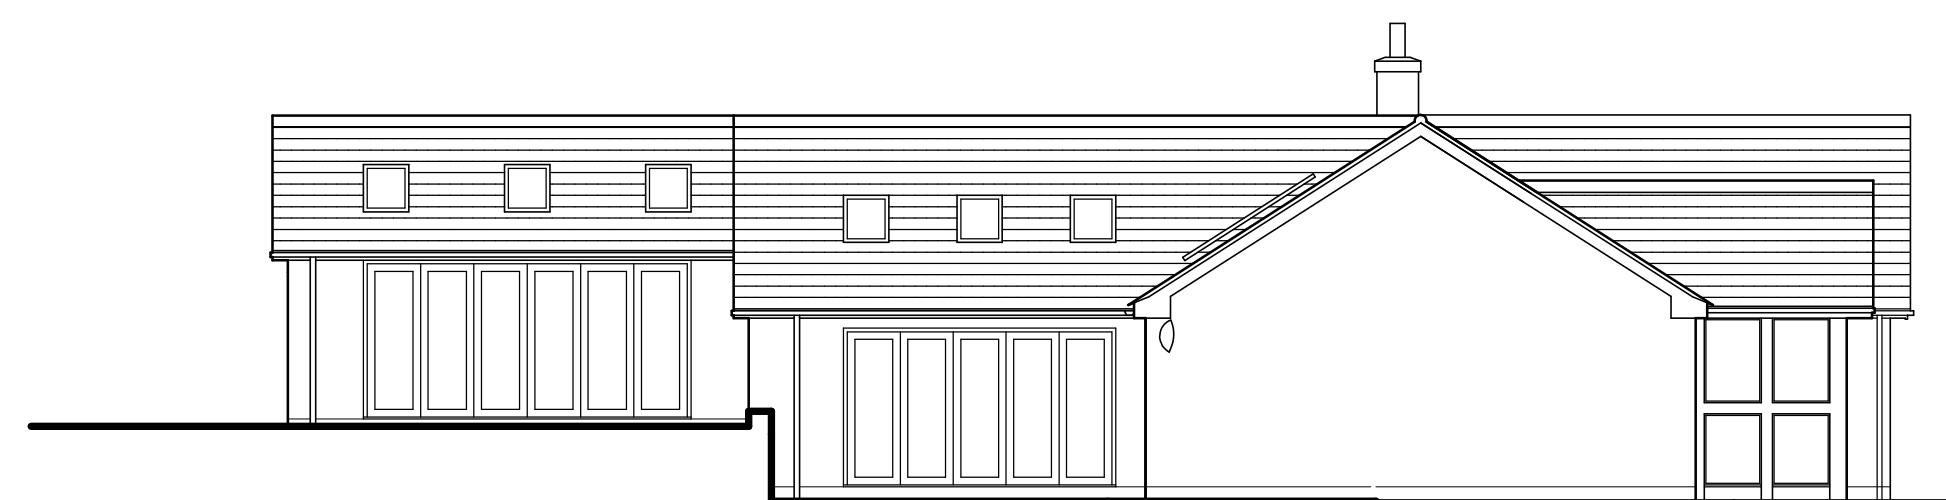

datum 81.00m

East Facing Elevation


Scale 1/100.

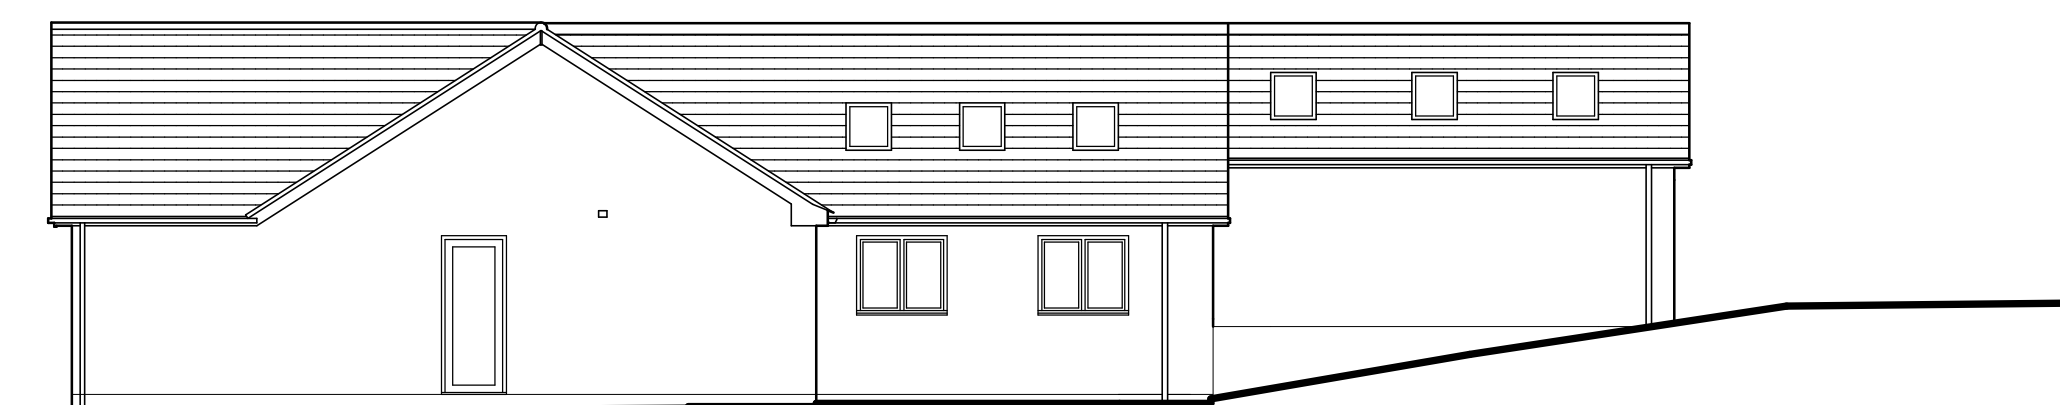

datum 81.00m

West Facing Elevation

Scale 1/100.

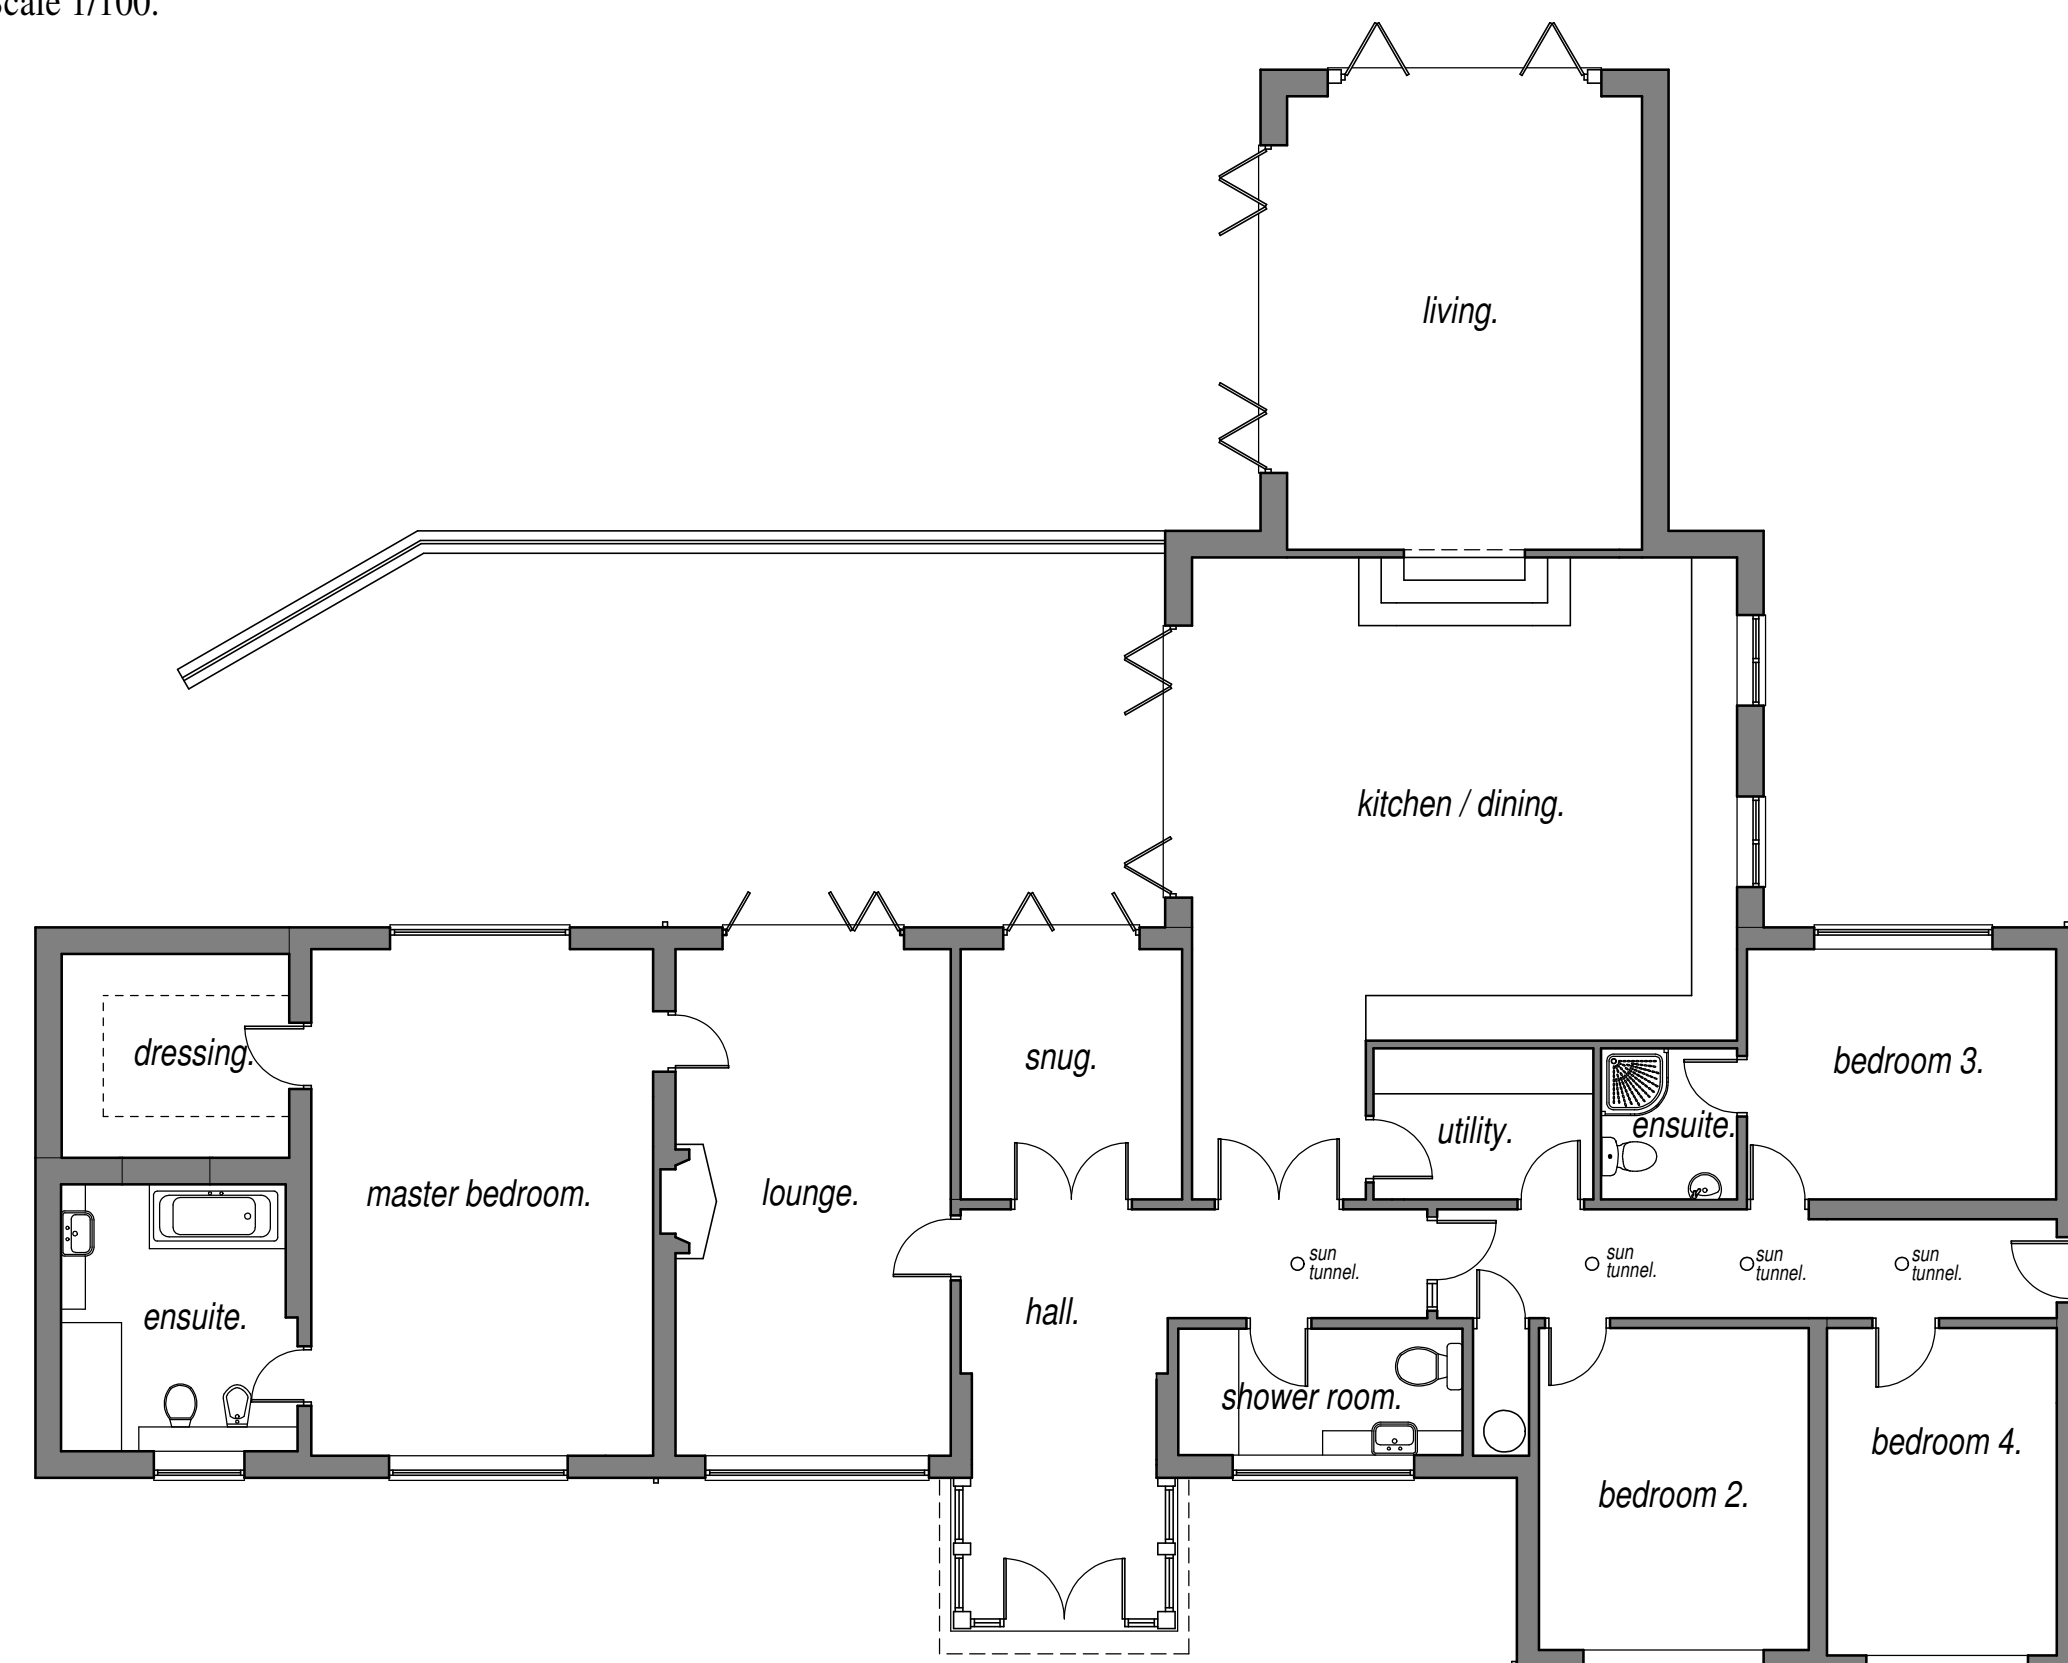

Proposed Ground Floor Plan

Scale 1/100.



revisions		JOB No.
No.	Description	Date

BAILEY DESIGN LIMITED
ARCHITECTURAL, PLANNING & DEVELOPMENT CONSULTANTS
43a MITCHELLS COURT LOWER GUNGATE TAMWORTH
STAFFORDSHIRE B79 7AS Tel 01827 314962
Email tim@baileydesign.ltd.uk

**PROPOSED EXTENSIONS & GARAGE
AT THORNFIELD BUNGALOW,
ATTERTON LANE, ATTERTON. CV13 6JU.**

PROPOSED PLANS & ELEVATIONS.

SCALE 1/100.	DATE June 25.	DRAWN tb.	JOB No. 9861.04
-----------------	------------------	--------------	--------------------

copyright of this drawing and of work executed from it remain the property of BD Ltd.