



THORNFIELD BUNGALOW, ATTERTON LANE, ATTERTON. CV13 6JU.

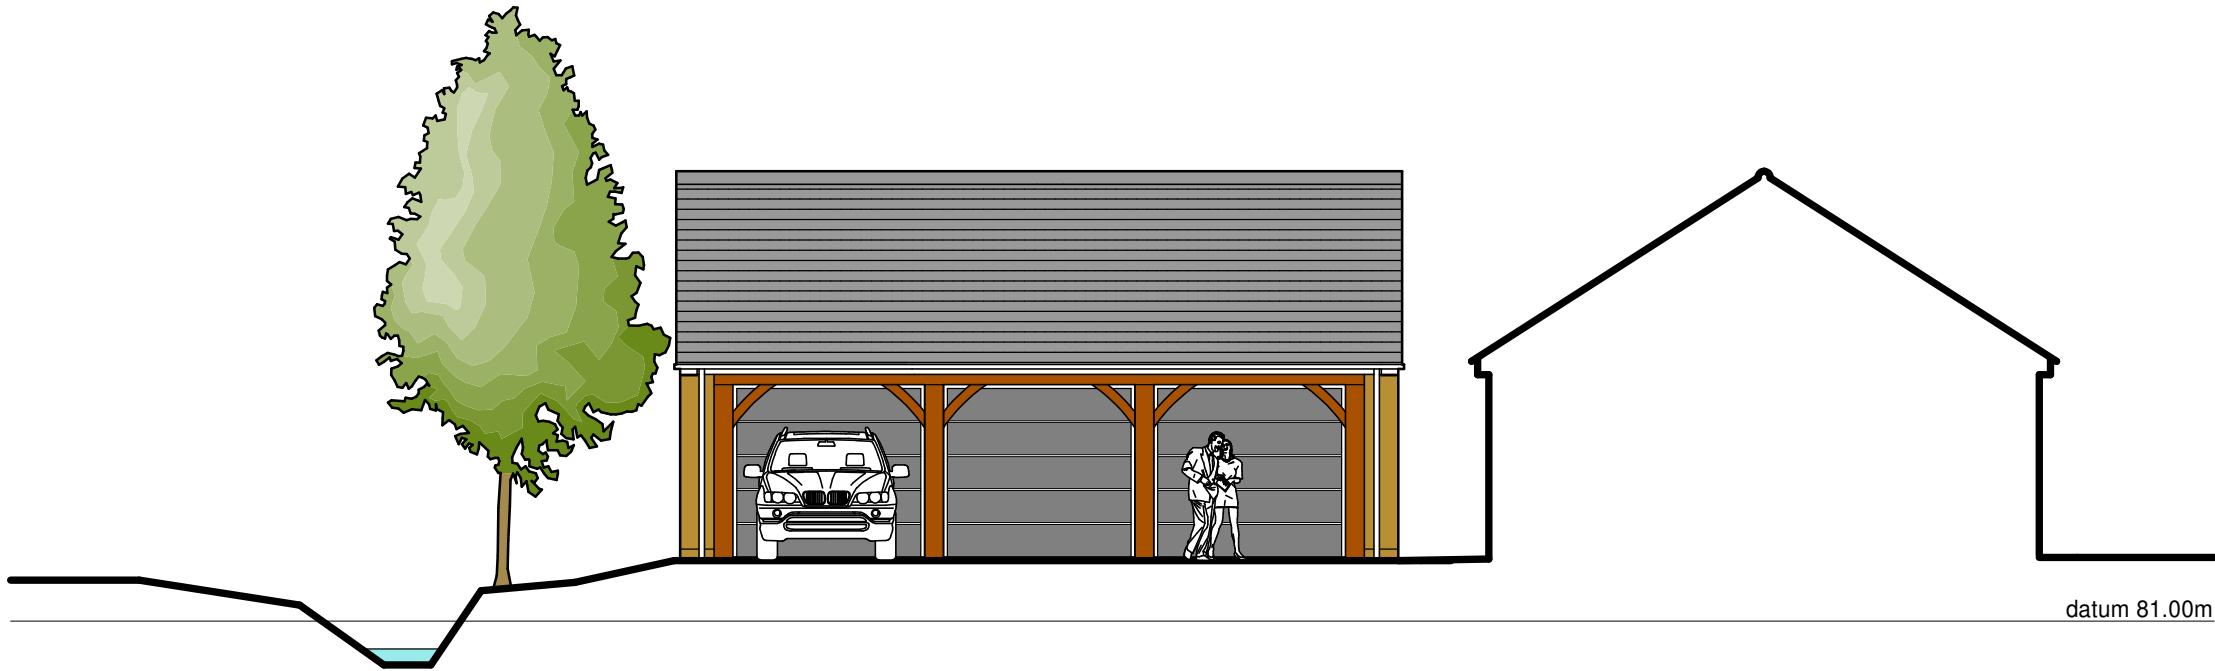


West Facing Elevation
Scale 1/100.

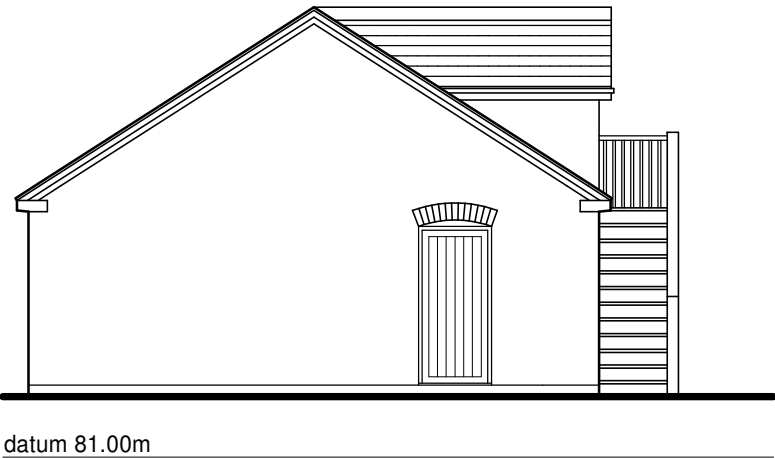


South Facing Elevation
Scale 1/100.




North Facing Elevation
Scale 1/100.

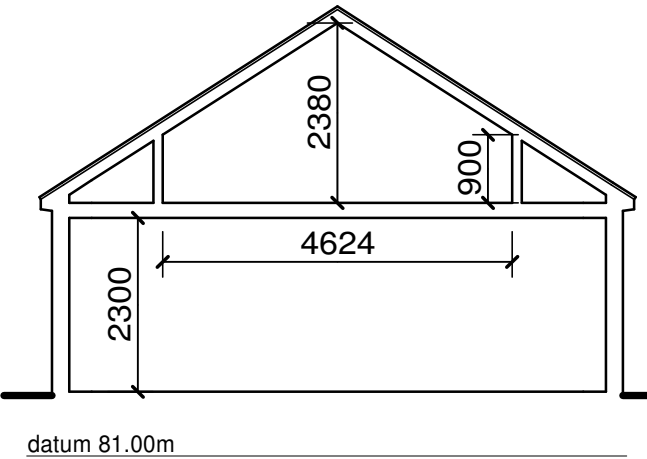


Typical Section
Scale 1/100.

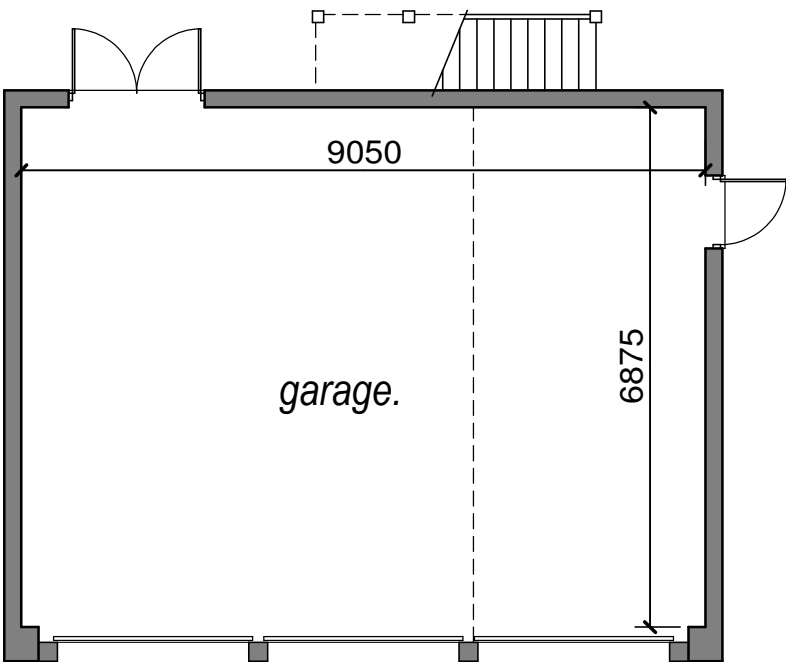

Ground Floor Plan
Scale 1/100.

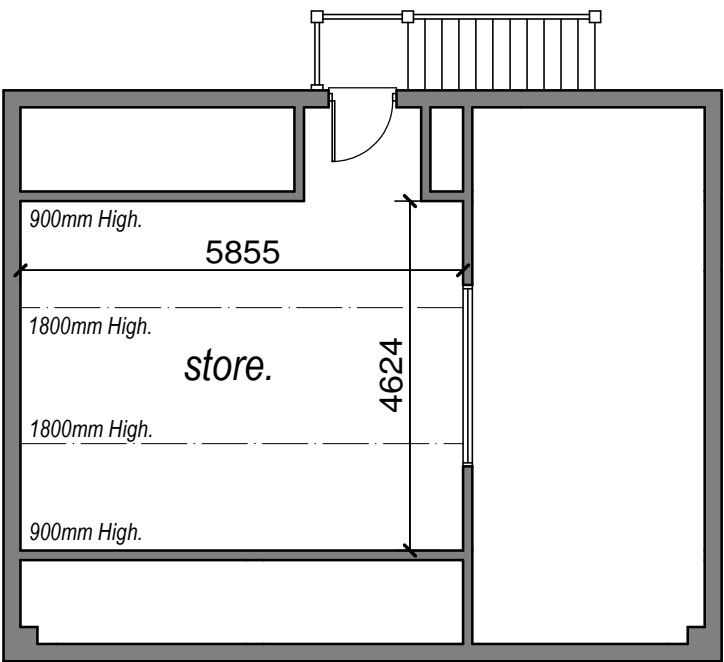

First Floor Plan
Scale 1/100.

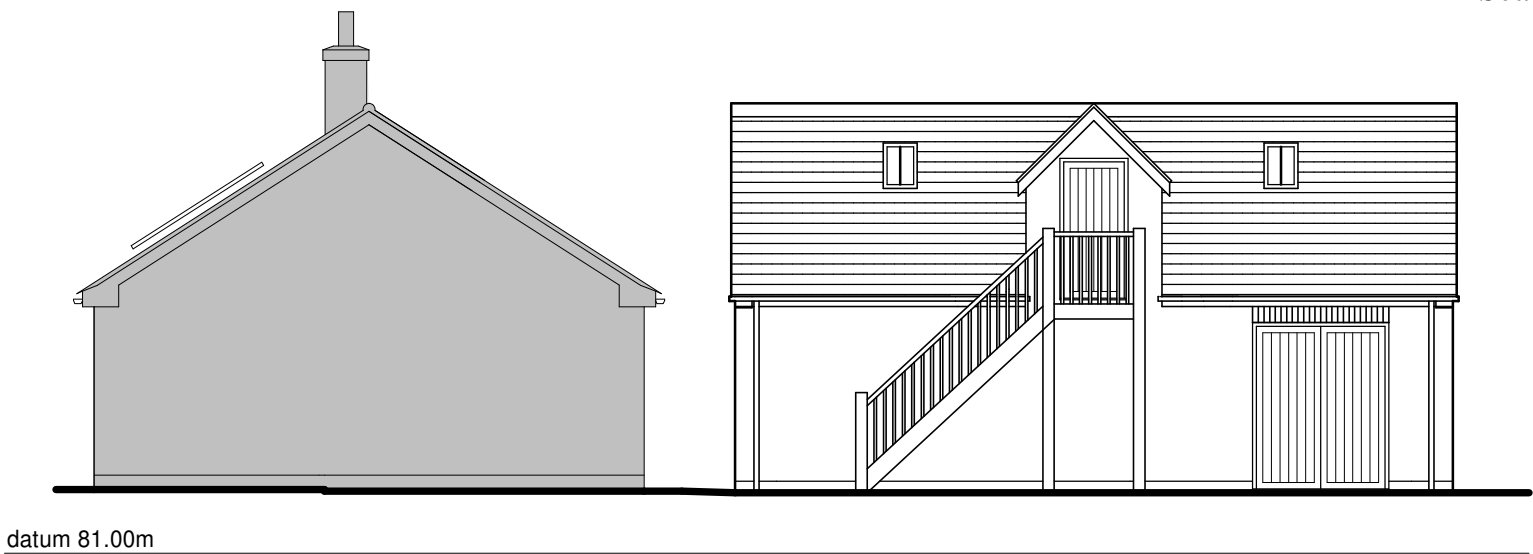

East Facing Elevation
Scale 1/100.

Rev.A. Minor changes. 20/06/25.
Rev.B. Minor changes. 27/06/25.

BAILEY DESIGN LIMITED
ARCHITECTURAL, PLANNING & DEVELOPMENT CONSULTANTS

43a MITCHELLS COURT LOWER GUNGATE TAMWORTH
STAFFORDSHIRE B79 7AS Tel 01827 314962

**PROPOSED EXTENSIONS & GARAGE
AT THORNFIELD BUNGALOW,
ATTERTON LANE, ATTERTON. CV13 6JU.**

PLANS & ELEVATIONS - Garage.

SCALE	DATE	DRAWN	JOB No.
1/100.	June 25.	tb.	9861.05

copyright of this drawing and of work executed from it remain the property of BDL