This drawing, the works and concepts depicted are the copyright of Stephen George and Partners and may not be reproduced or made use of, either directly or indirectly without express written consent

Do not scale off this drawing

All heights, levels, sizes and dimensions to be checked on site before any work is put to hand












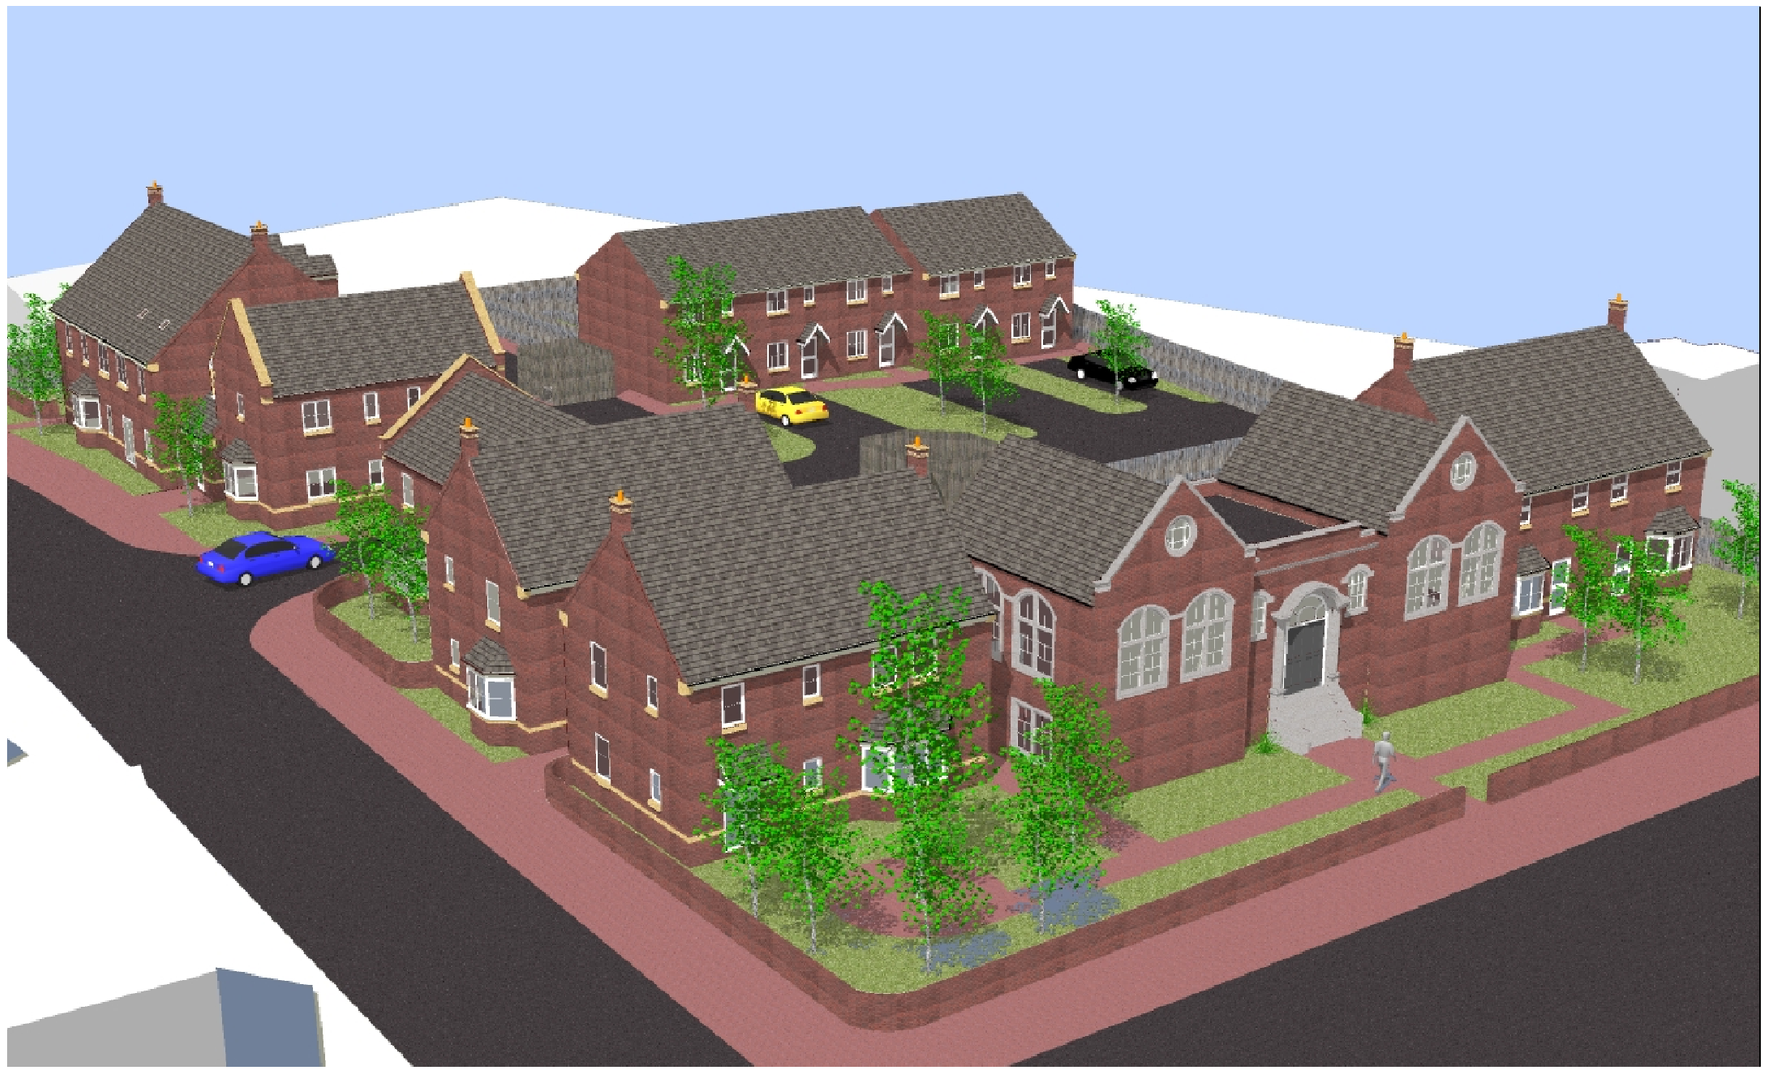


Project:	OXFORD STREET BARWELL
Title:	PRESENTATION MODEL XX
Drawn by:	RFN
Date:	NOVEMBER 07
Scale:	NA
Project no.:	7996
Cad Reference:	7996.V
Feasibility no.:	-
Drawing no.:	V.10
Revision:	-

Oxford Street, Barwell

7996

SGP.

STEPHEN GEORGE & PARTNERS ARCHITECTS & PLANNERS 4 DERBY TERRACE DERBY ROAD NOTTINGHAM NG7 1N T: 0115 947 5033 F: 0115 948 3372

WILLIAM DAVIS