

FRONT ELEEVATION

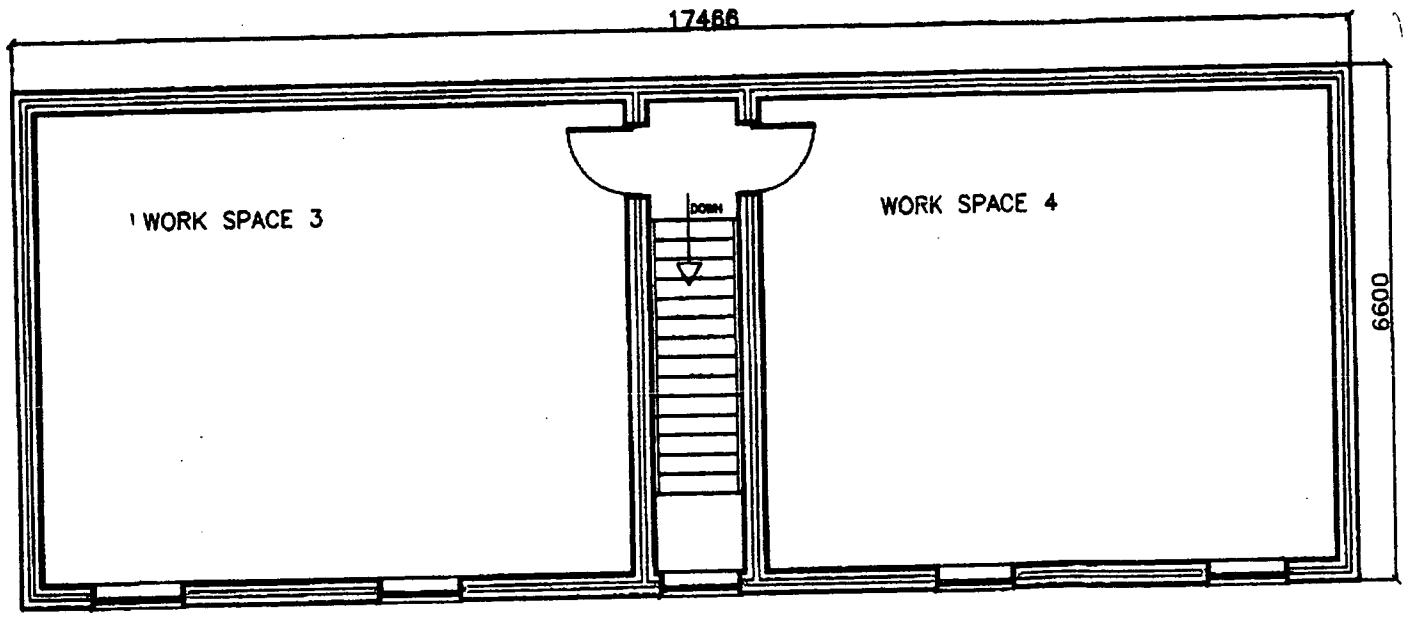

FIRST FLOOOR PLAN

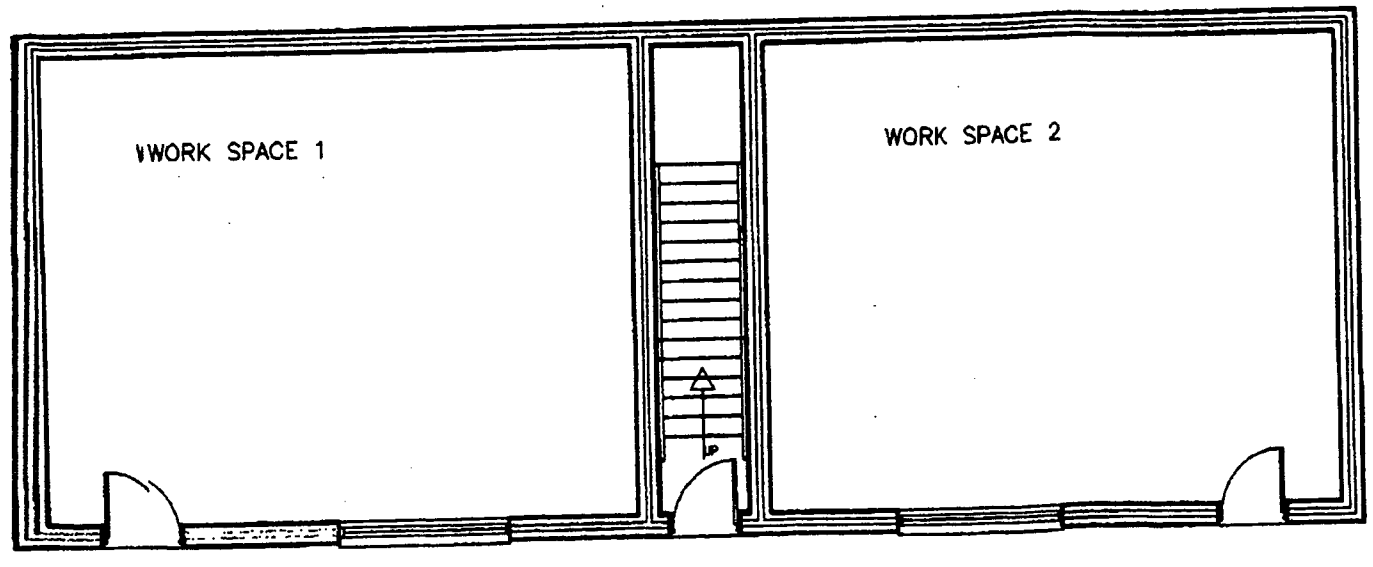

GROUND FFLOOR PLAN

RECEIVED
13 NOV 2007
DEVELOPMENT SERVICES

PERSIMMON HOMES
(North Midlands)
WHETSTONE HOUSE, HIGH STREET,
WHETSTONE, LEICESTERSHIRE.
TEL. 0116 286 3421

WORK SPACE UNITS

MARKET BOSWORTH

TITLE: WORK SPACES 1-4
4No.@45M2

DRAWING NUMBER:

REVISION:

SCALES: 1:100

DATE MARCH 05