



PROPOSED LANDSCAPING AND GARDEN BUILDING, 8, CADEBY COURT, SUTTON LANE, CADEBY.


For G & D CULLEN
SITE LOCATION & BLOCK PLANS
DRAWING REFERENCE GDC.23.CCSC.005

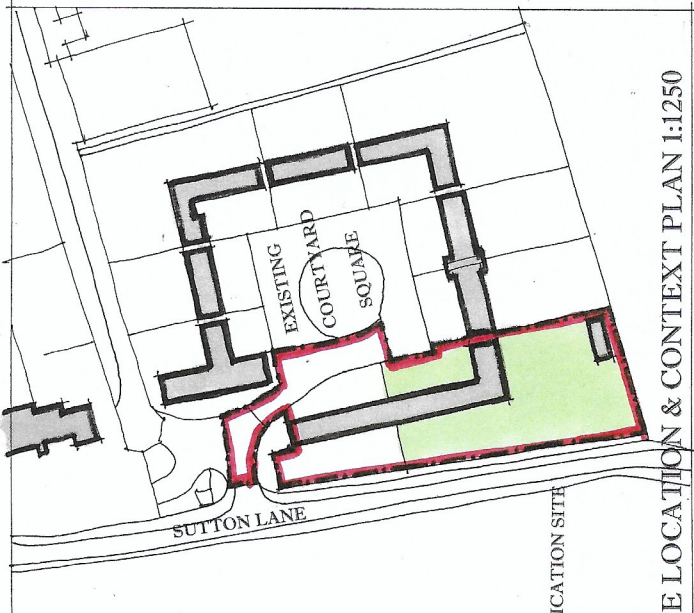

E LOCATION & CONTEXT PLAN 1:1250

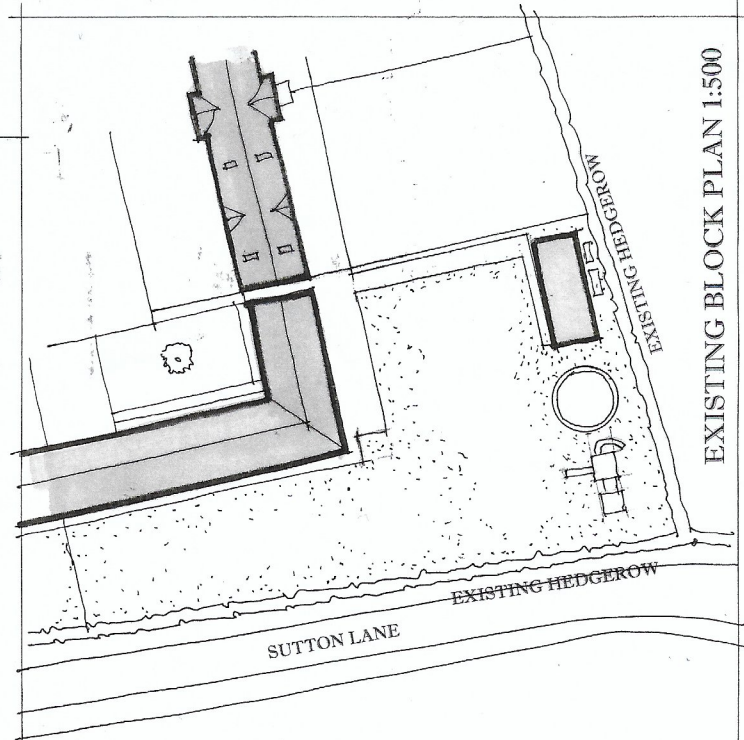

EXISTING BLOCK PLAN 1:500

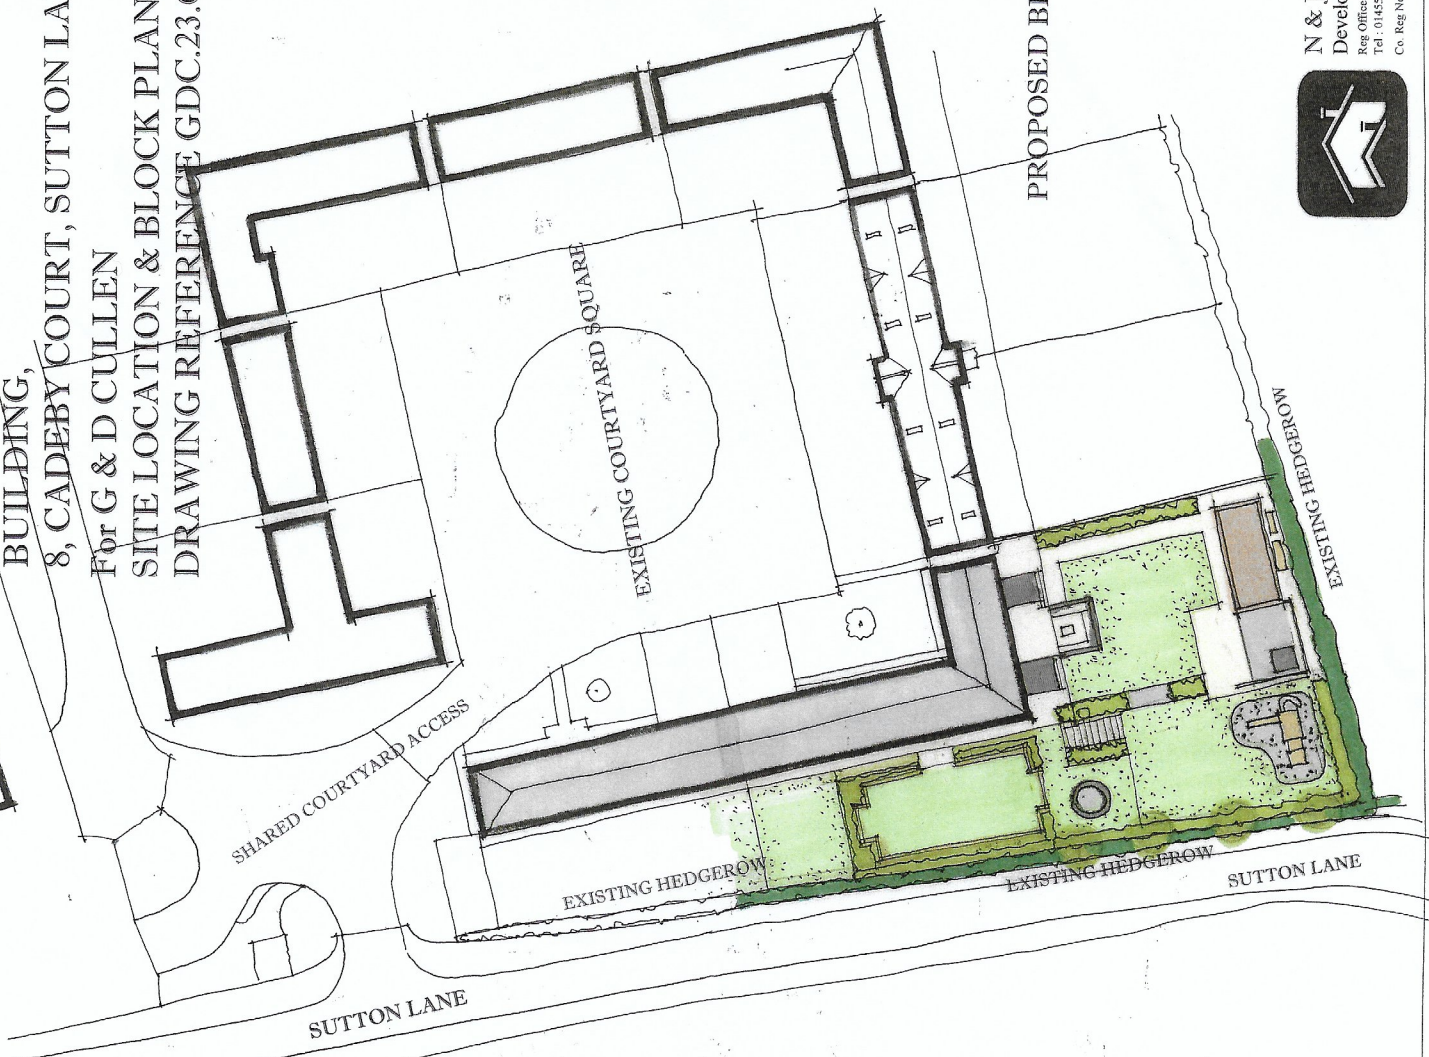

PROPOSED BLOCK PLAN 1:500



N & JC DESIGN LIMITED
Development Design Consultants
Reg Office: 9 Lancaster Close, Desford, Leics. LE19 9HW
Tel: 01453 824499 Email: njdesign55@gmail.com
Co. Reg No. 6395435
This drawing is Copyright