

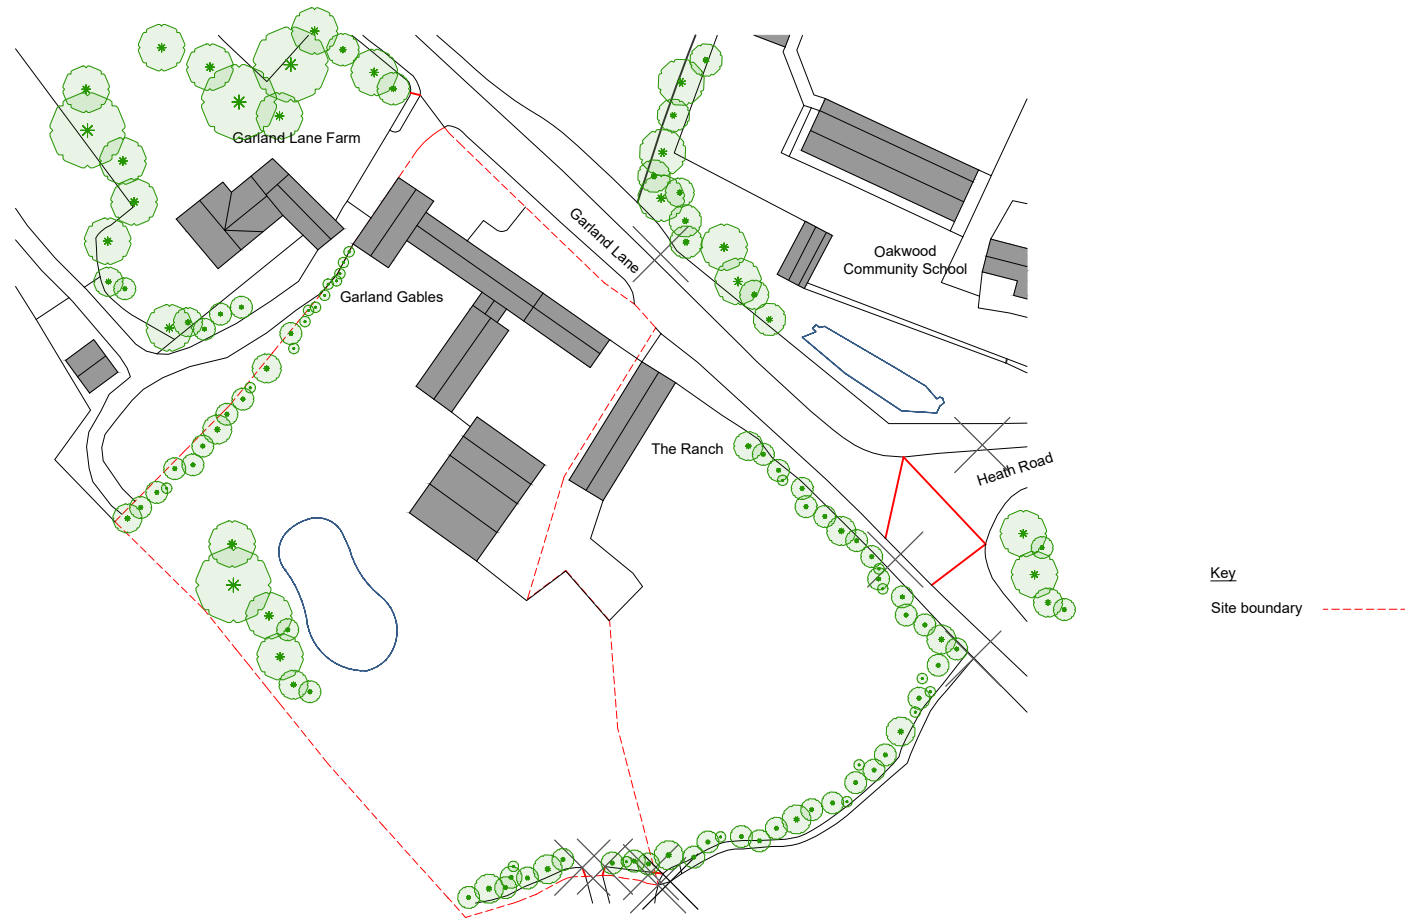


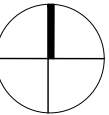

AMENDMENTS

**DO NOT SCALE** Figured dimensions must be taken in preference to scaled dimensions and any discrepancies or errors are to be referred to the Architect. Contractors, sub-contractors and suppliers must verify all dimensions on site before commencing work or making any workshop drawings. Copyright Reserved ©

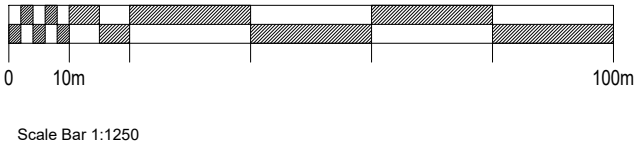

**DRAWING TITLE**  
Location Plan  
**JOB TITLE**  
Ward - Garland Gables  
**DRAWING NUMBER**  
WA 583 (01) 01

**SCALE**  
1:1250@A3  
**DATE**  
07.03.23  
**DRAWN**  
JR  
**CHECKED**  
KW  
**STATUS**  
PLANNING

**CONTACT**  
0116 254 1830  
waltersarchitects.com  
info@waltersarchitects.com  
Suite 2.21  
St. Martins House  
7 Peacock Lane  
Leicester  
LE1 5PZ

**Walters  
Architects**