



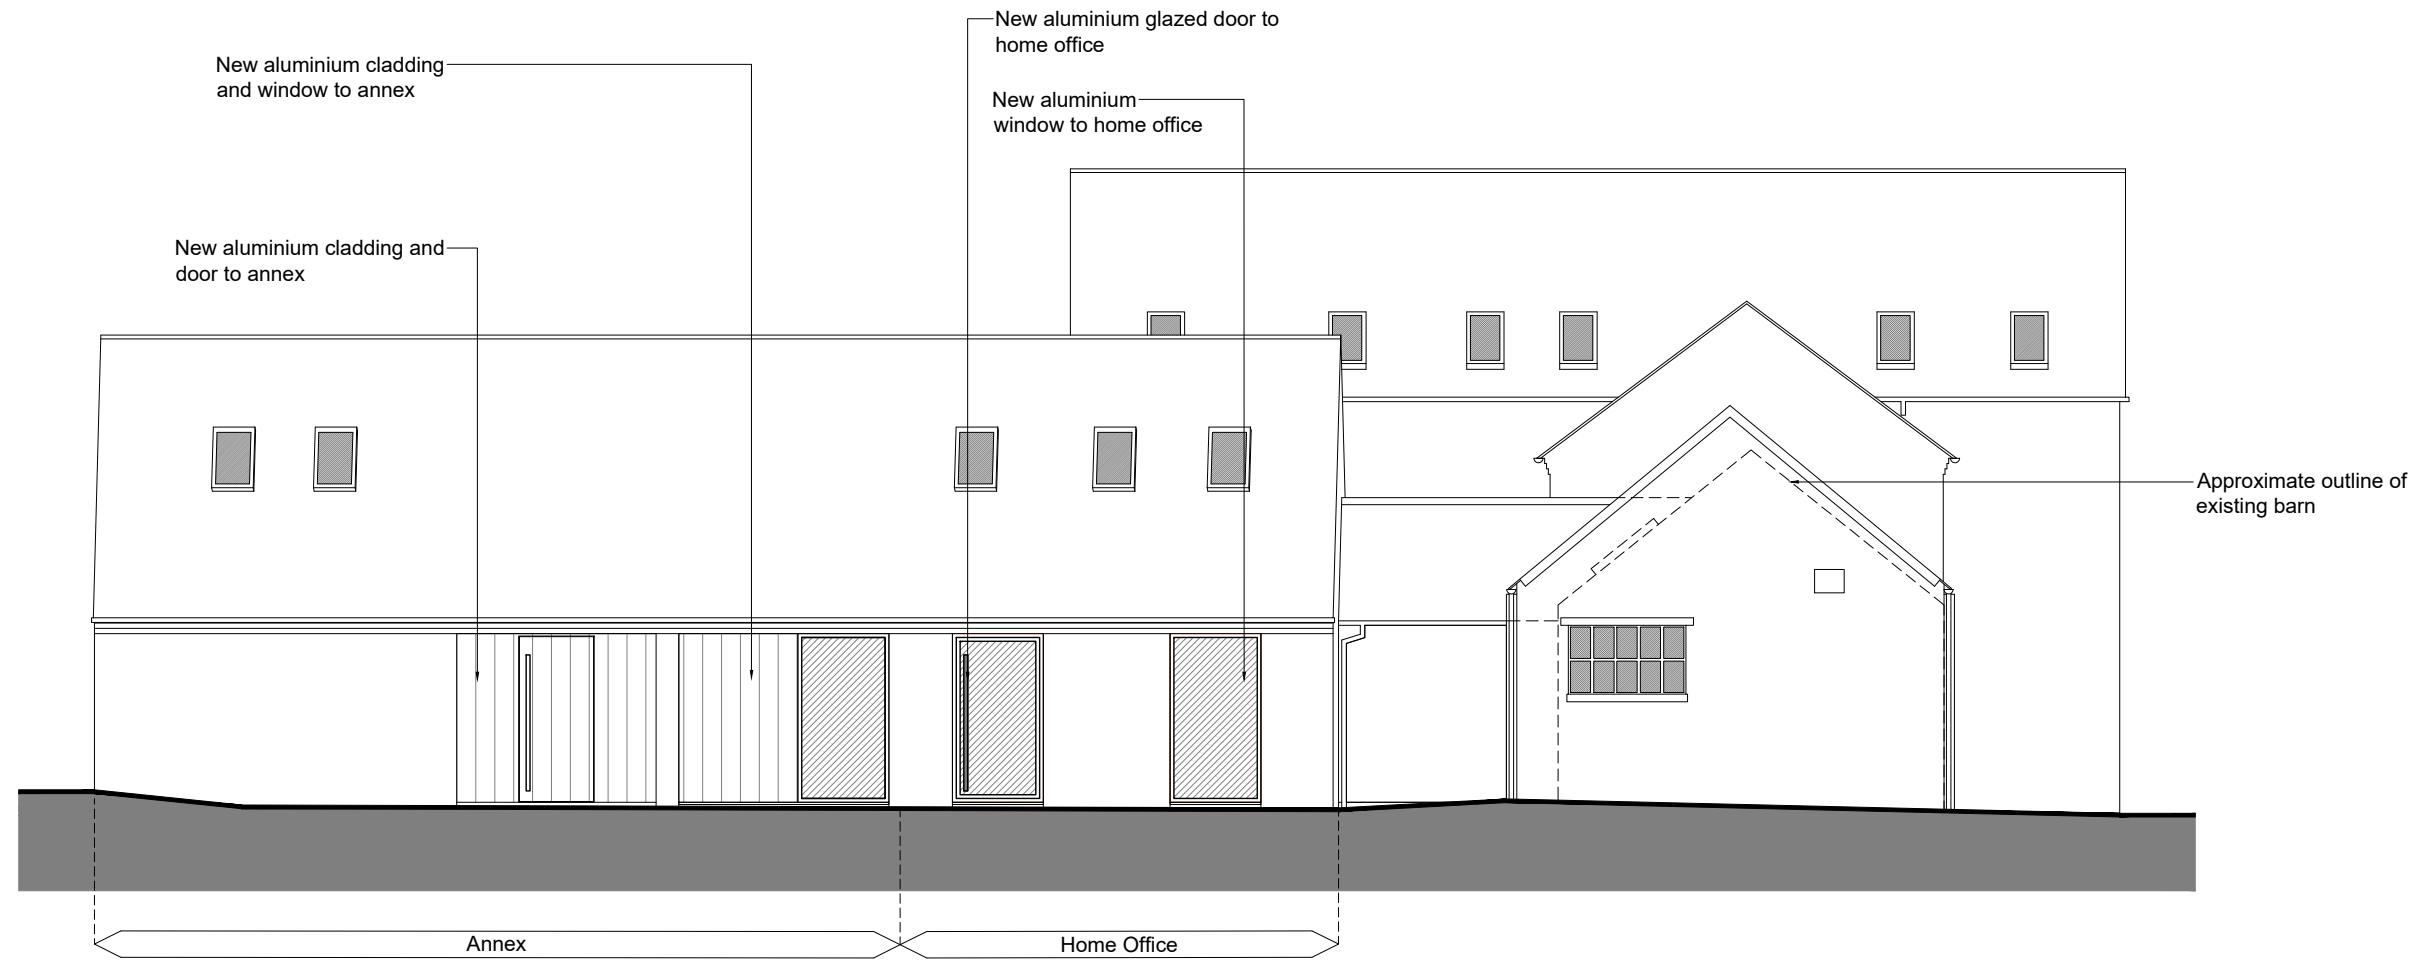


Proposed Elevation A
Scale 1:100

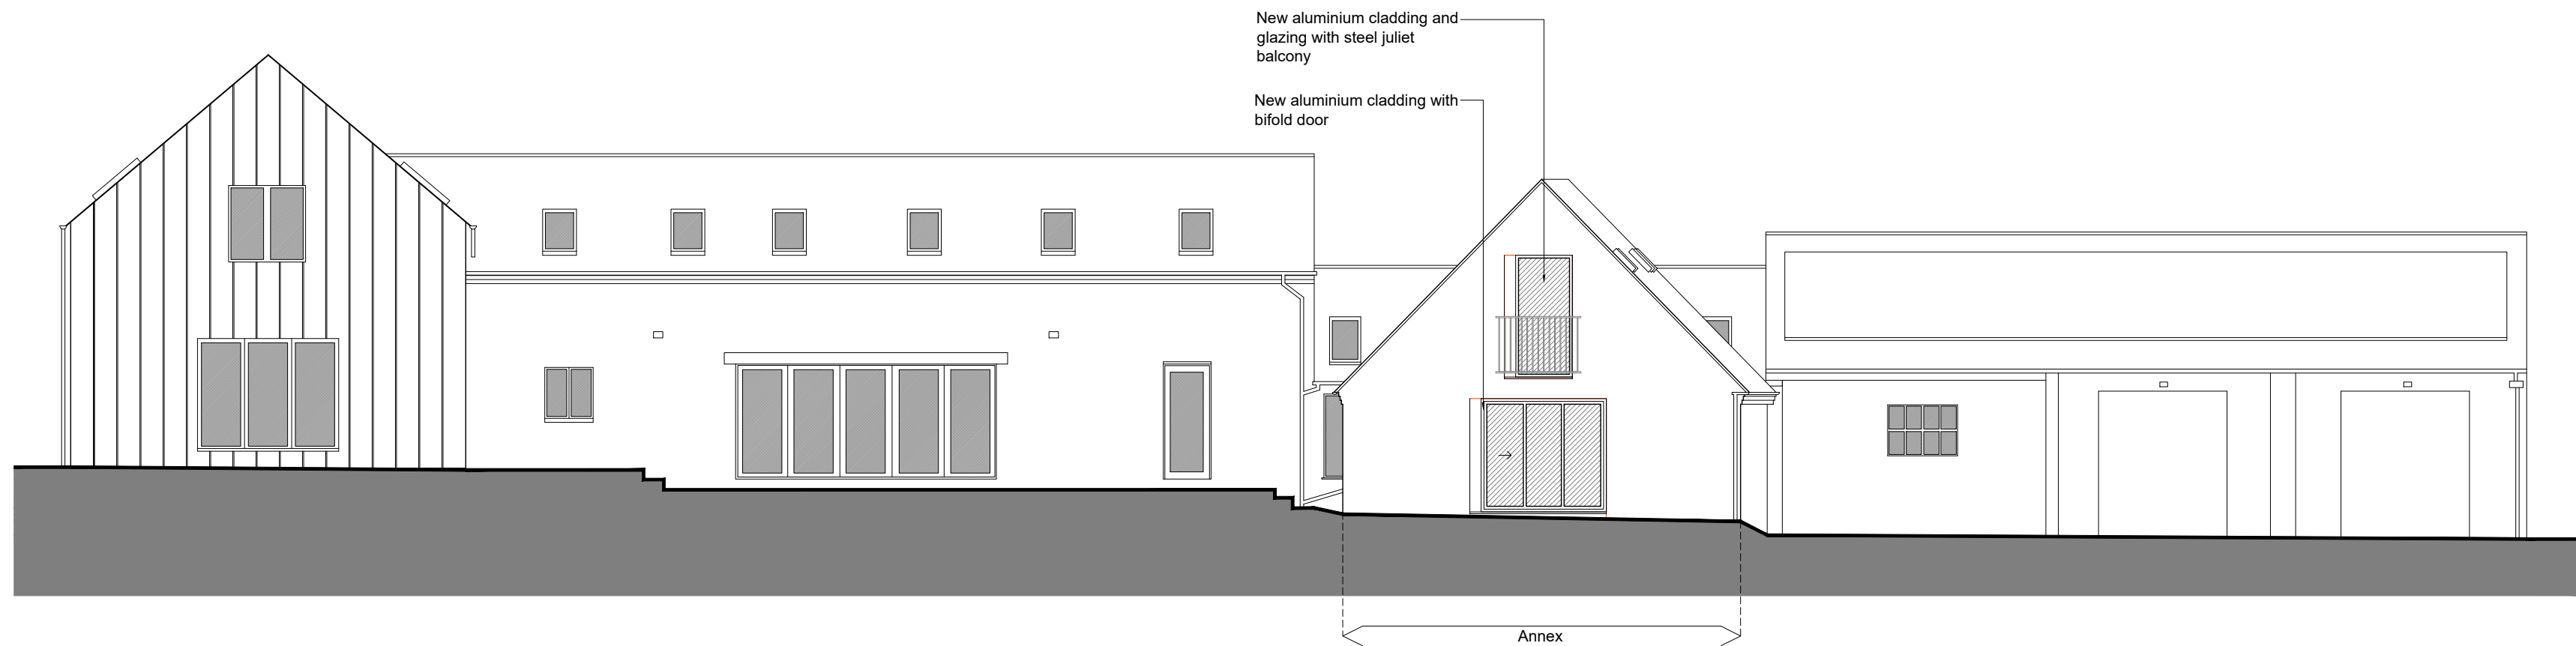

Proposed Elevation B
Scale 1:100

AMENDMENTS

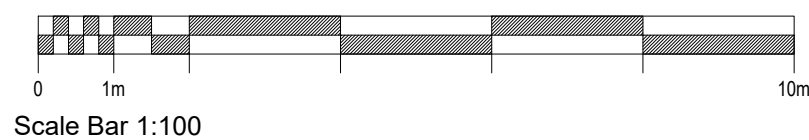

DO NOT SCALE Figured dimensions must be taken in preference to scaled dimensions and any discrepancies or errors are to be referred to the Architect. Contractors, sub-contractors and suppliers must verify all dimensions on site before commencing work or making any workshop drawings. Copyright Reserved ©

DRAWING TITLE
Proposed Elevations

JOB TITLE
Ward
Garland Gables, Bagworth

DRAWING NUMBER
WA 583 (04) 05

SCALE
1:100 @ A2

DRAWN
JR

STATUS
PLANNING

DATE
07.03.2023

CHECKED
KW

CONTACT
0116 254 1830
waltersarchitects.com
info@waltersarchitects.com

Suite 2.21
St. Martins House
7 Peacock Lane
Leicester
LE1 5PZ

**Walters
Architects**