

THIS DRAWING IS COPYRIGHT DIMENSIONS ARE NOT TO BE SCALED FROM THIS DRAWING
ELECTRONIC DATA IS NOT TO BE AMENDED/DELETED WITHOUT ISHERWOOD McCANN PERMISSION
ALL FIXINGS, TO BE DESIGNED BY APPROPRIATE SPECIALIST SUB-CONTRACTOR
DETAIL DRAWINGS AT LARGER SCALE TAKE PRECEDENCE OVER GENERAL ARRANGEMENT DRAWINGS


A 02/10/07 APD SITE ENTRANCE AMMENDED AS PER BWB DRAWING NTT/233/101T - P2

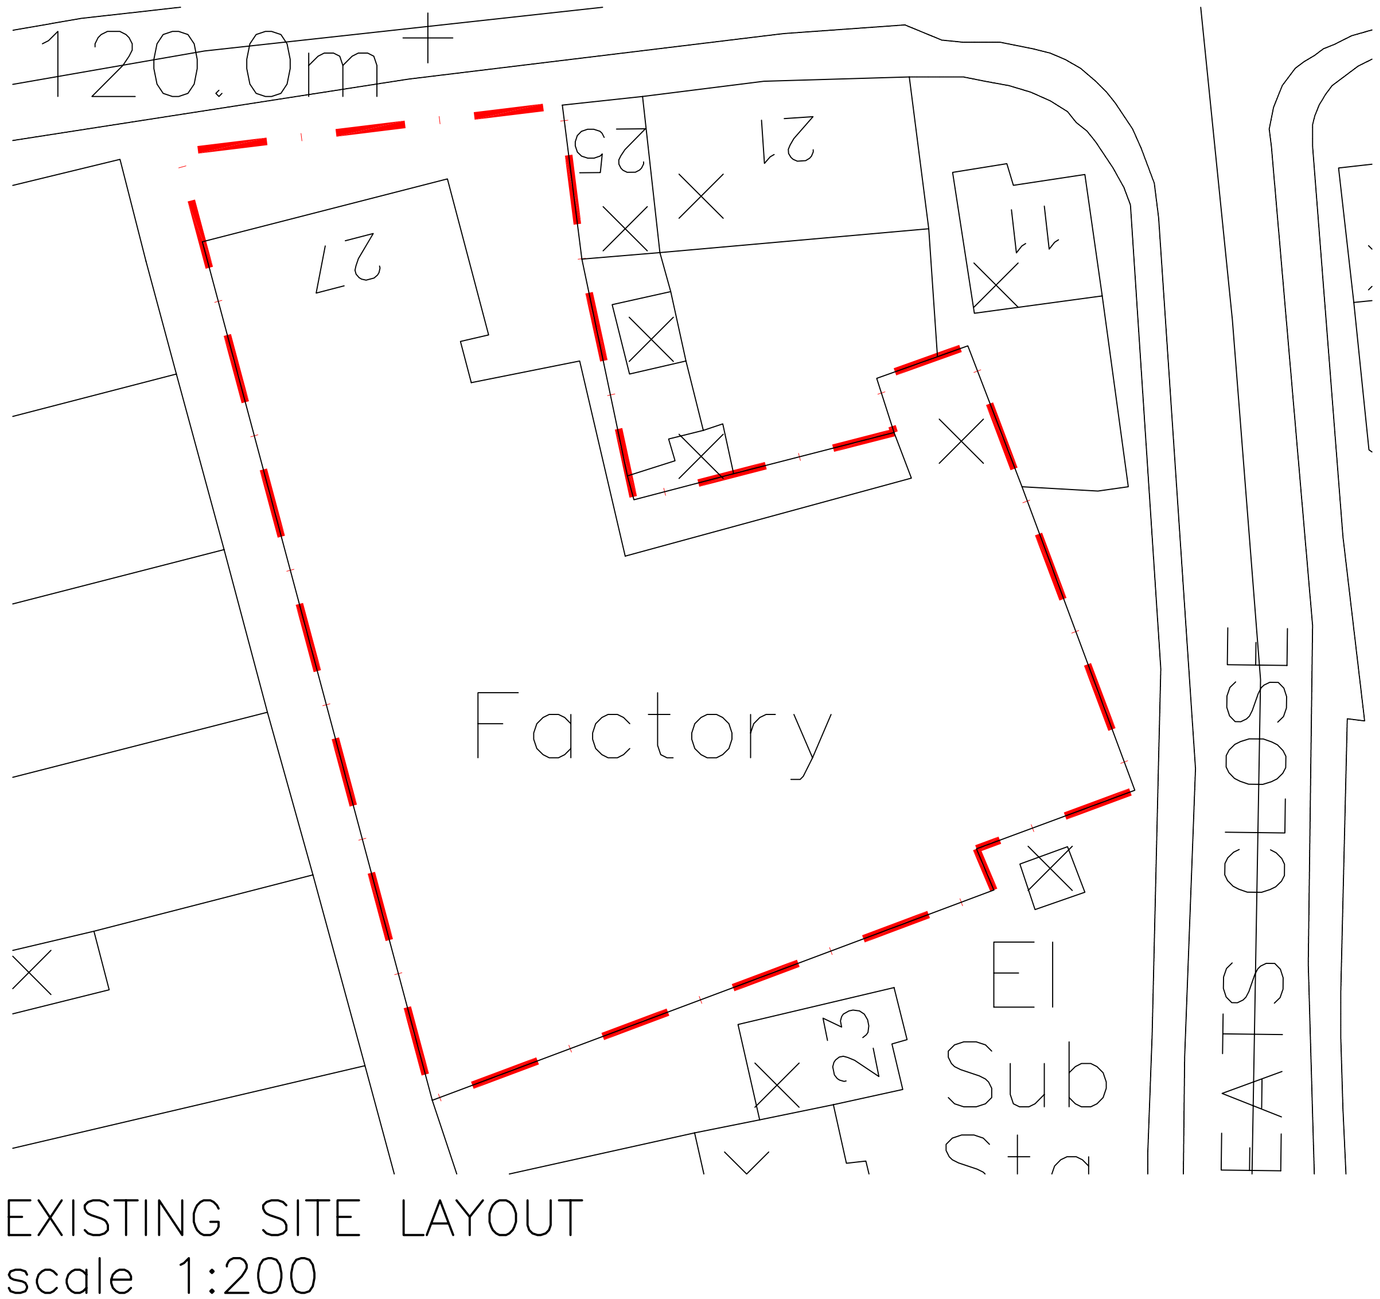

EXISTING SITE LAYOUT
scale 1:200

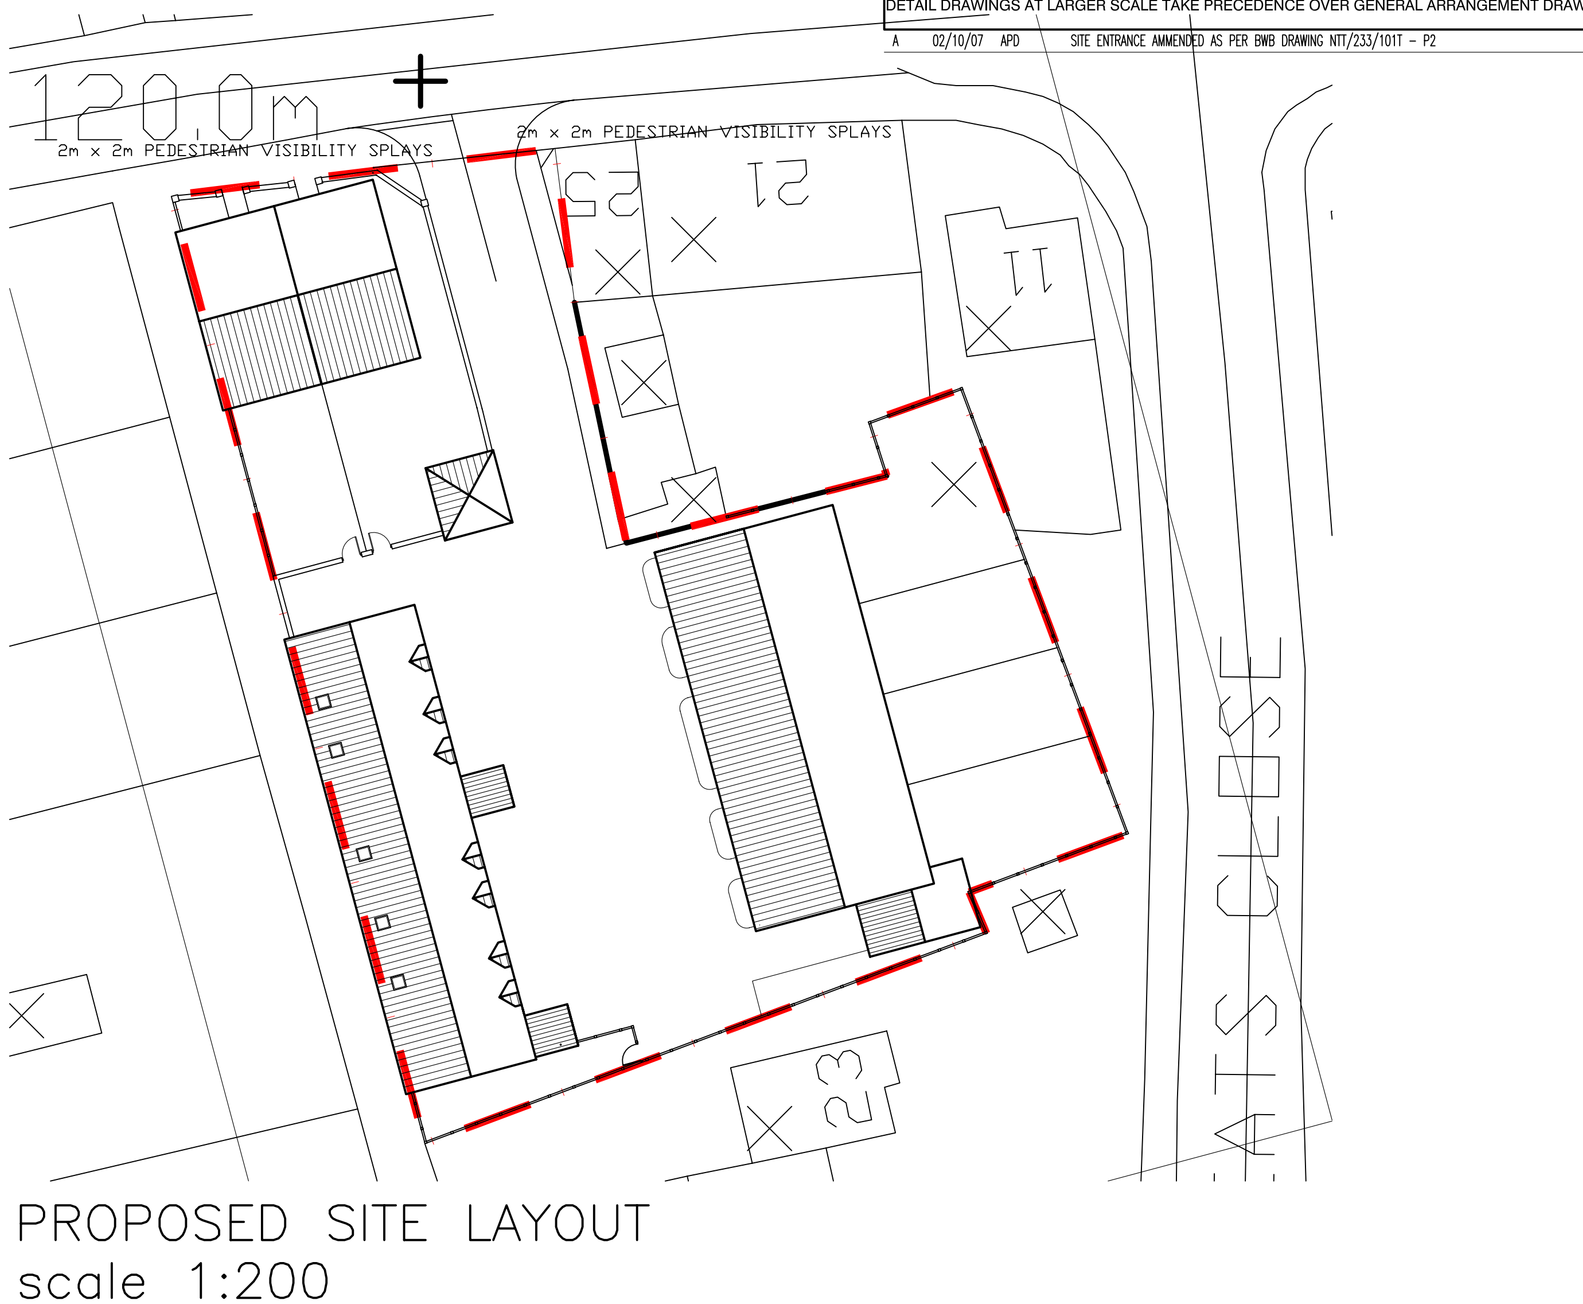

PROPOSED SITE LAYOUT
scale 1:200

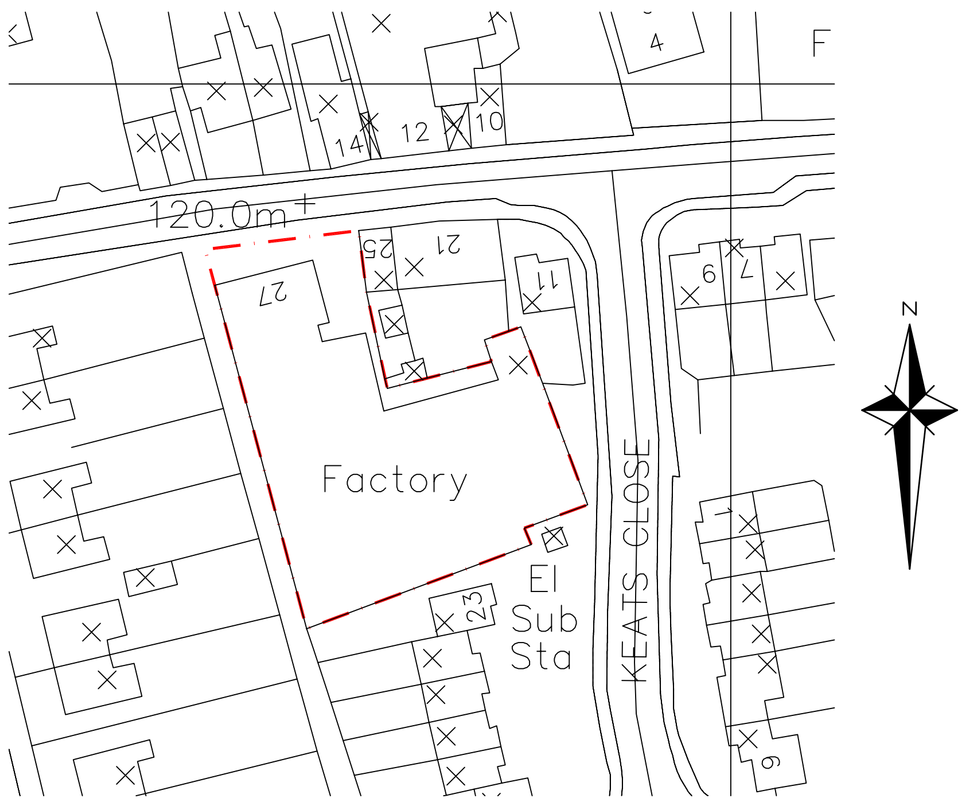

SITE LOCATION PLAN
scale 1:1000

SITE ENTRANCE AS PER BWB DRAWING NTT/233/101T - P2

Rose Park, Lutterworth Road, Blaby, Leicester, LE8 4DP
t: 0116 278 1200, f: 0116 278 4488
e: enquiries@ishmcc.com, w: www.ishmcc.com

ISHERWOOD McCANN ARCHITECTS
Urban Design
Town Planning Consultants
Building Surveyors

PROJECT	SCALE	DRAWN	CHECKED
MR R. SHERRING PROPOSED RESIDENTIAL DEVELOPMENT KEATS LANE, EARL SHILTON	1:200 / 1:1000	APD	SKM
	DATE 17/10/06	STATUS PLANNING	
EX & PR SITE PLANS & SITE LOCATION	DRAWING No. 24068-PL01		REVISION A