

THIS DRAWING IS COPYRIGHT DIMENSIONS ARE NOT TO BE SCALED FROM THIS DRAWING
ELECTRONIC DATA IS NOT TO BE AMENDED/DELETED WITHOUT ISHERWOOD McCANN PERMISSION
ALL FIXINGS, TO BE DESIGNED BY APPROPRIATE SPECIALIST SUB-CONTRACTOR
DETAIL DRAWINGS AT LARGER SCALE TAKE PRECEDENCE OVER GENERAL ARRANGEMENT DRAWINGS

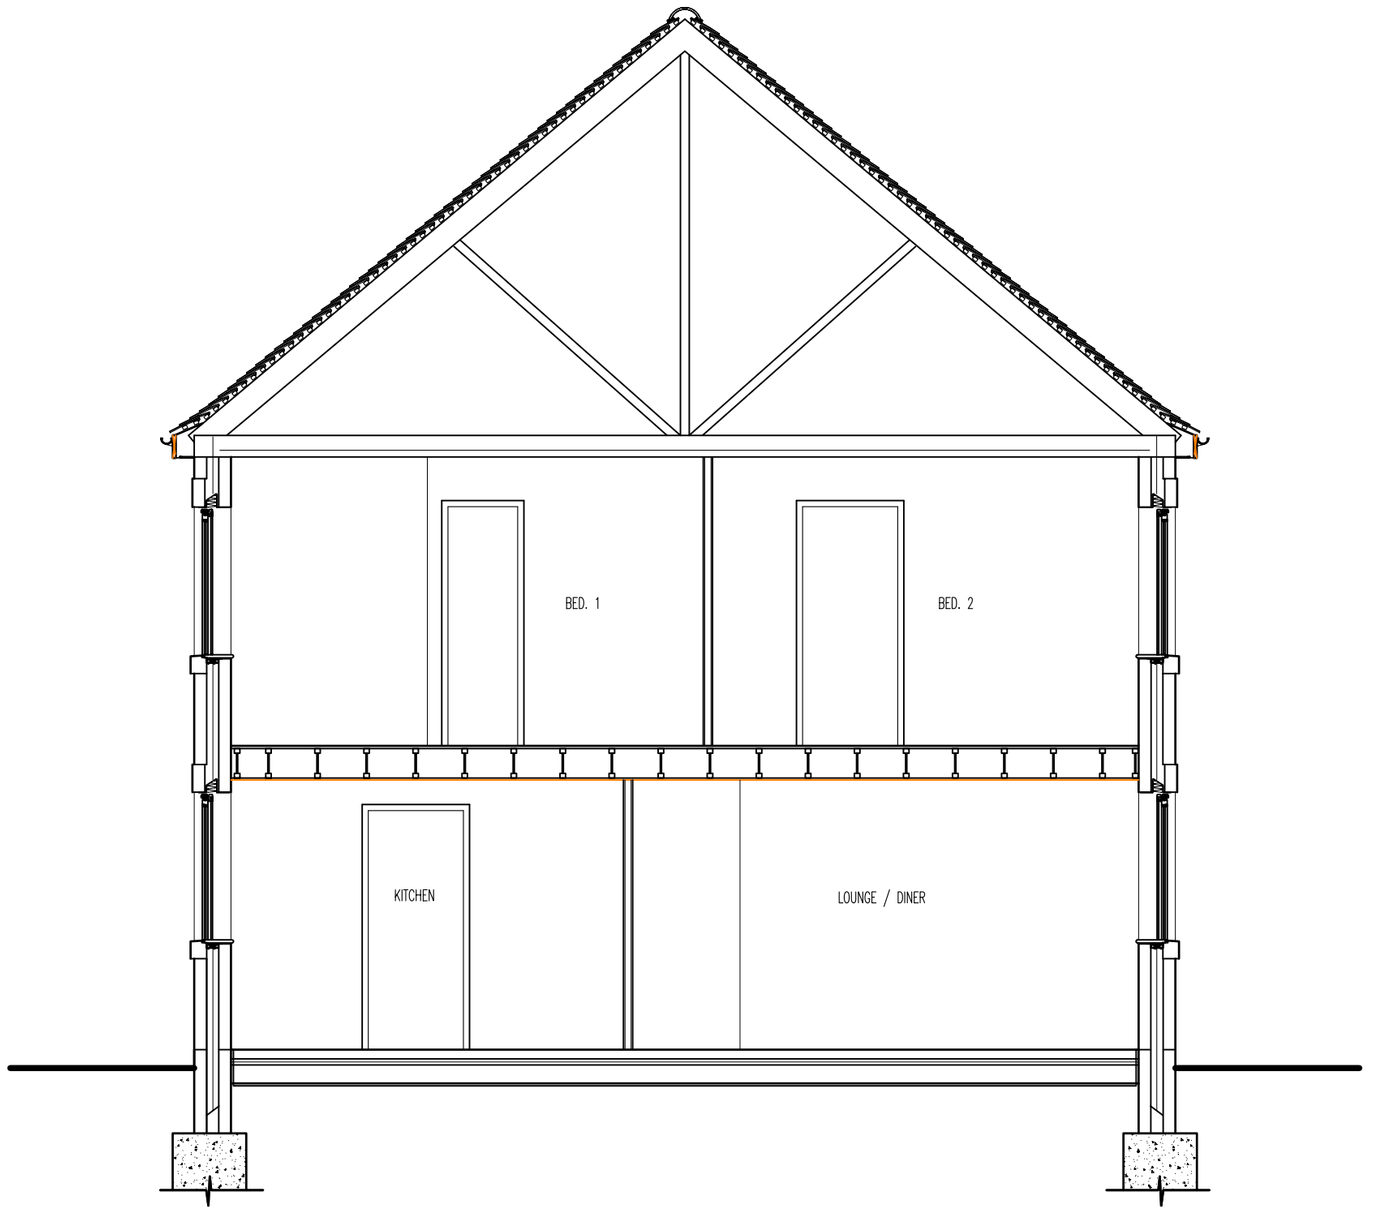

TYPICAL HOUSE CROSS SECTION
scale 1:50

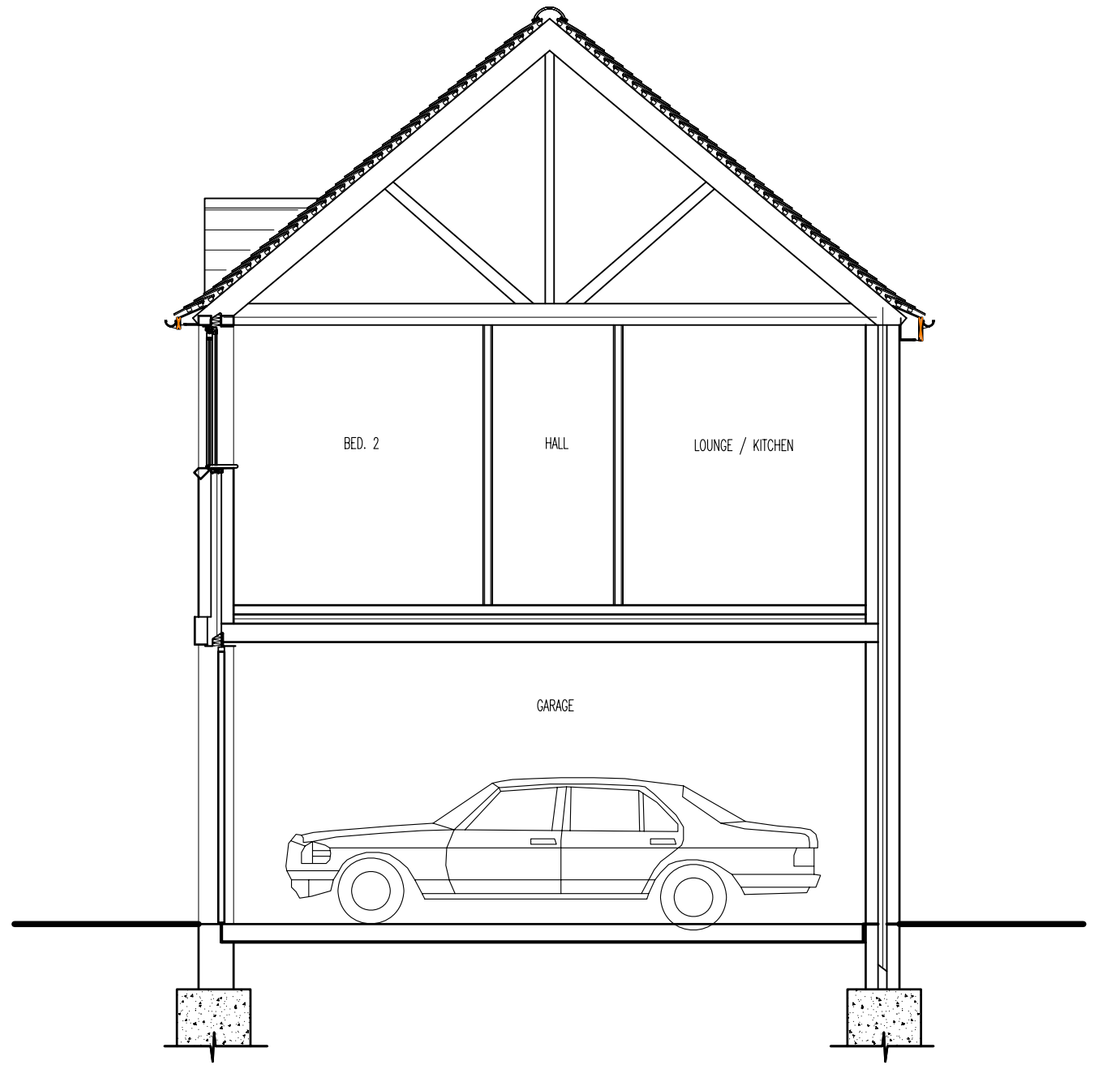

TYPICAL FLAT CROSS SECTION

Rose Park, Lutterworth Road, Blaby, Leicester, LE8 4DP
t: 0116 2781200, f: 0116 2784488
e: enquiries@ishmcc.com, w: www.ishmcc.com

ISHERWOOD McCANN
Urban Design
Town Planning Consultants
Building Surveyors

PROJECT	SCALE	DRAWN	CHECKED
MR R. SHERRING PROPOSED RESIDENTIAL DEVELOPMENT KEATS LANE, EARL SHILTON TYPICAL CROSS SECTIONS	1:50 @ A2	APD	SKM
	DATE 17/10/06	STATUS PLANNING	
	DRAWING No. 24068–PL04		REVISION –